


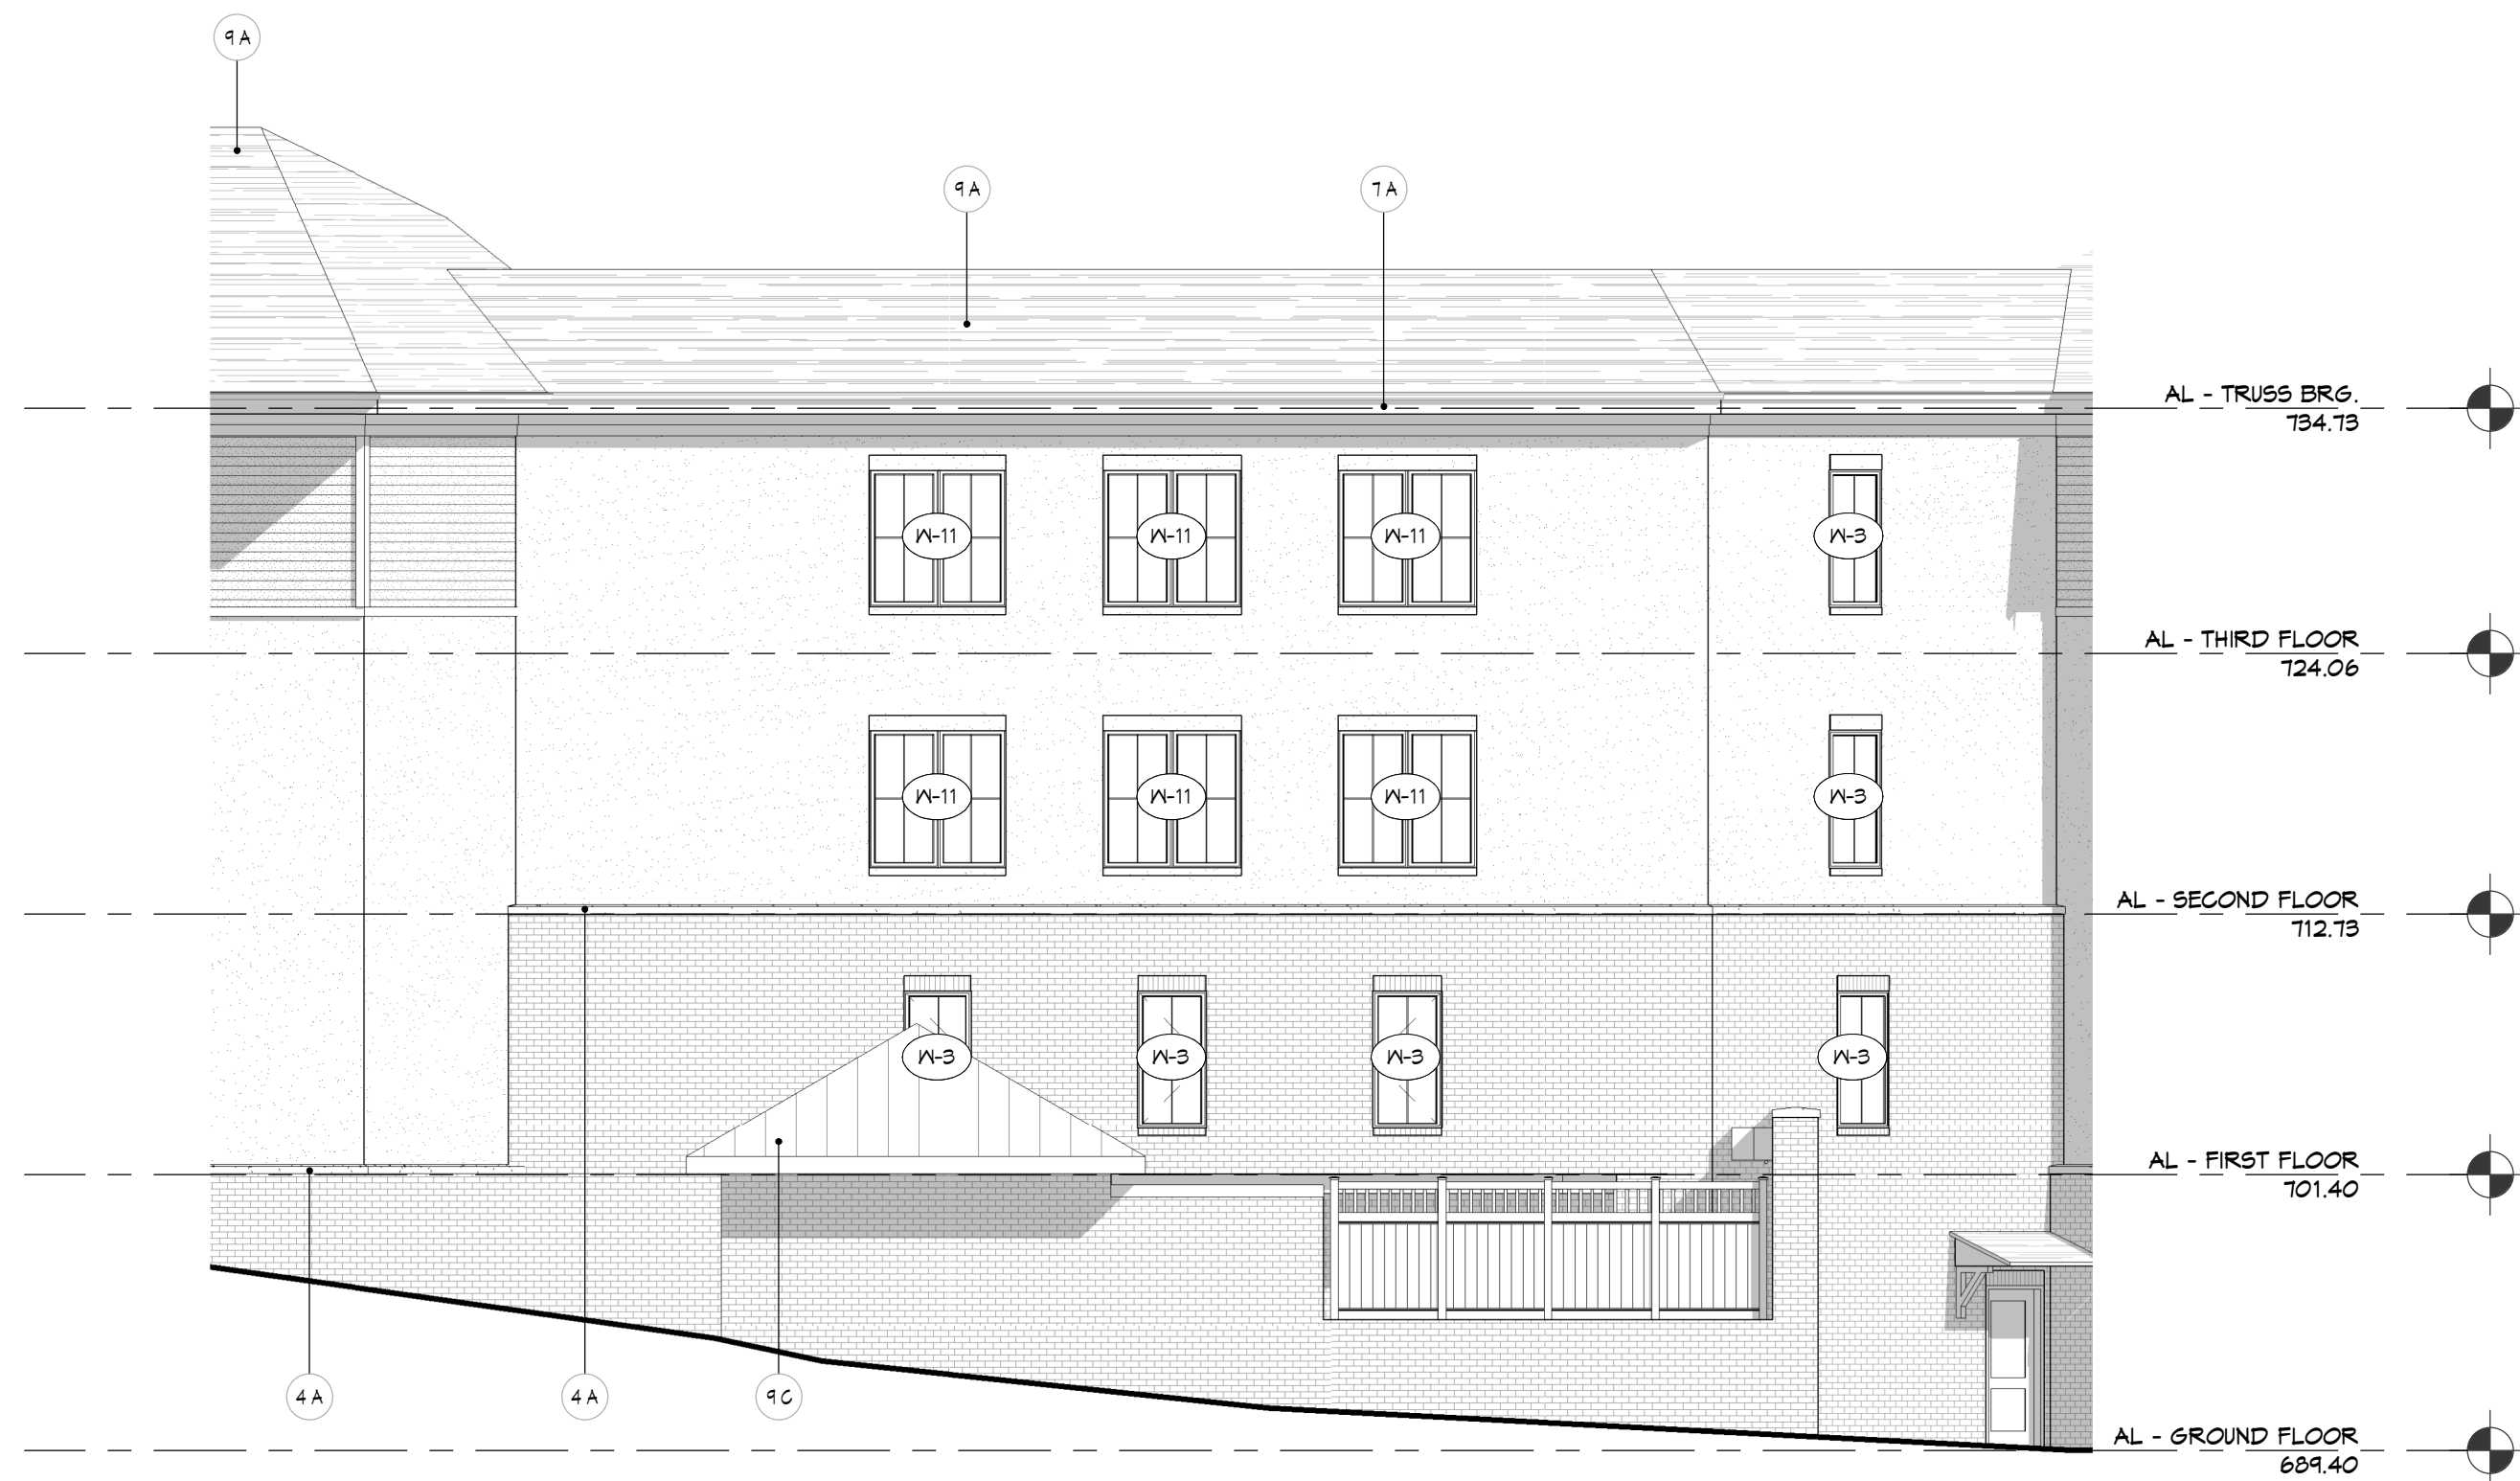

A WEST ELEVATION
1/8" = 1'-0"



B WEST ELEVATION
1/8" = 1'-0"









C WEST ELEVATION
1/8" = 1'-0"




E WEST ELEVATION
1/8" = 1'-0"

D WEST ELEVATION
1/8" = 1'-0"

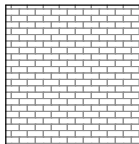 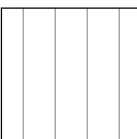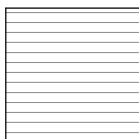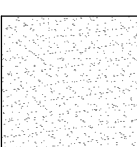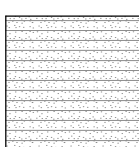EXTERIOR MATERIAL LEGEND					
	ASPHALT SHINGLES		BRICK TYPE - 1; STANDARD FACE BRICK		FIBER CEMENT PANELS
	STANDING SEAM ROOF		FIBER CEMENT SIDING - 1; 6" EXPOSURE		
	EXTERIOR INSULATION FINISH SYSTEM		FIBER CEMENT SIDING - 2; 6" EXPOSURE		

EXTERIOR ELEVATION KEYED NOTES	
— 3B —	STANDARD BRICK VENEER
— 4A —	CAST STONE WATER TABLE
— 1A —	ALUMINUM FASCIA
— 3B —	ALUMINUM STOREFRONT SYSTEM
— 9A —	ASPHALT SHINGLES
— 1B —	RIDGE VENT
— 1C —	STANDING SEAM METAL ROOF

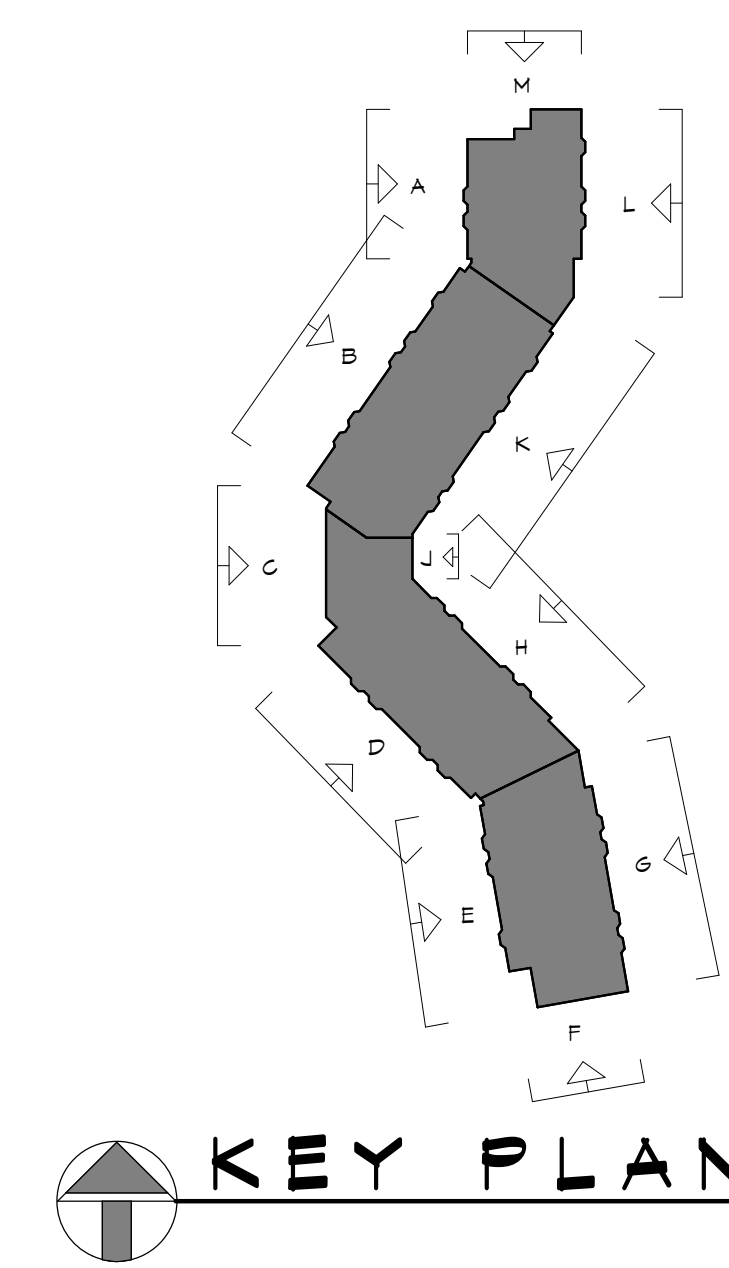

THIS DRAWING IS AN INSTRUMENT OF SERVICE. IT IS THE PROPERTY OF RLPs architects® AND IS TO BE USED ONLY FOR THE PROJECT AND SITE SPECIFICALLY IDENTIFIED HEREIN. IT IS NOT TO BE REPRODUCED WITHOUT THE ARCHITECT'S PERMISSION AND UNLESS OTHERWISE NOTED, IT IS THE PROPERTY OF THE ARCHITECT.

CONTRACTOR SHALL VERIFY ALL DIMENSIONS AND CONDITIONS AT THE SITE BEFORE PROCEEDING WITH THE WORK.

**PLANNING
COMMISSION
SUBMISSION**

rlps architects®
architecture • master planning • interior design
250 VALLEYBROOK DRIVE, LANCASTER, PA 17601
717-560-9501 FAX: 717-560-2373 RLPs, LLP

RENOVATIONS & ADDITIONS TO:
THE MOORINGS OF ARLINGTON HEIGHTS
FOR
PRESBYTERIAN HOMES
811 EAST CENTRAL ROAD, ARLINGTON HEIGHTS, IL 60005
DRAWN BY: SJM CHECKED BY: J.E.H. APPROVED BY: C.P.K.
COORDINATED BY: C.S.L.


REVISIONS	
NO.	DESCRIPTION

EXTERIOR ELEVATIONS	
VOLUME II ASSISTED LIVING DRAWING NO: A201	DATE: 06/26/2015
COMMISSION NO: 2014104	SCALE: AS NOTED



G EAST ELEVATION
1/8" = 1'-0"

H EAST ELEVATION
1/8" = 1'-0"

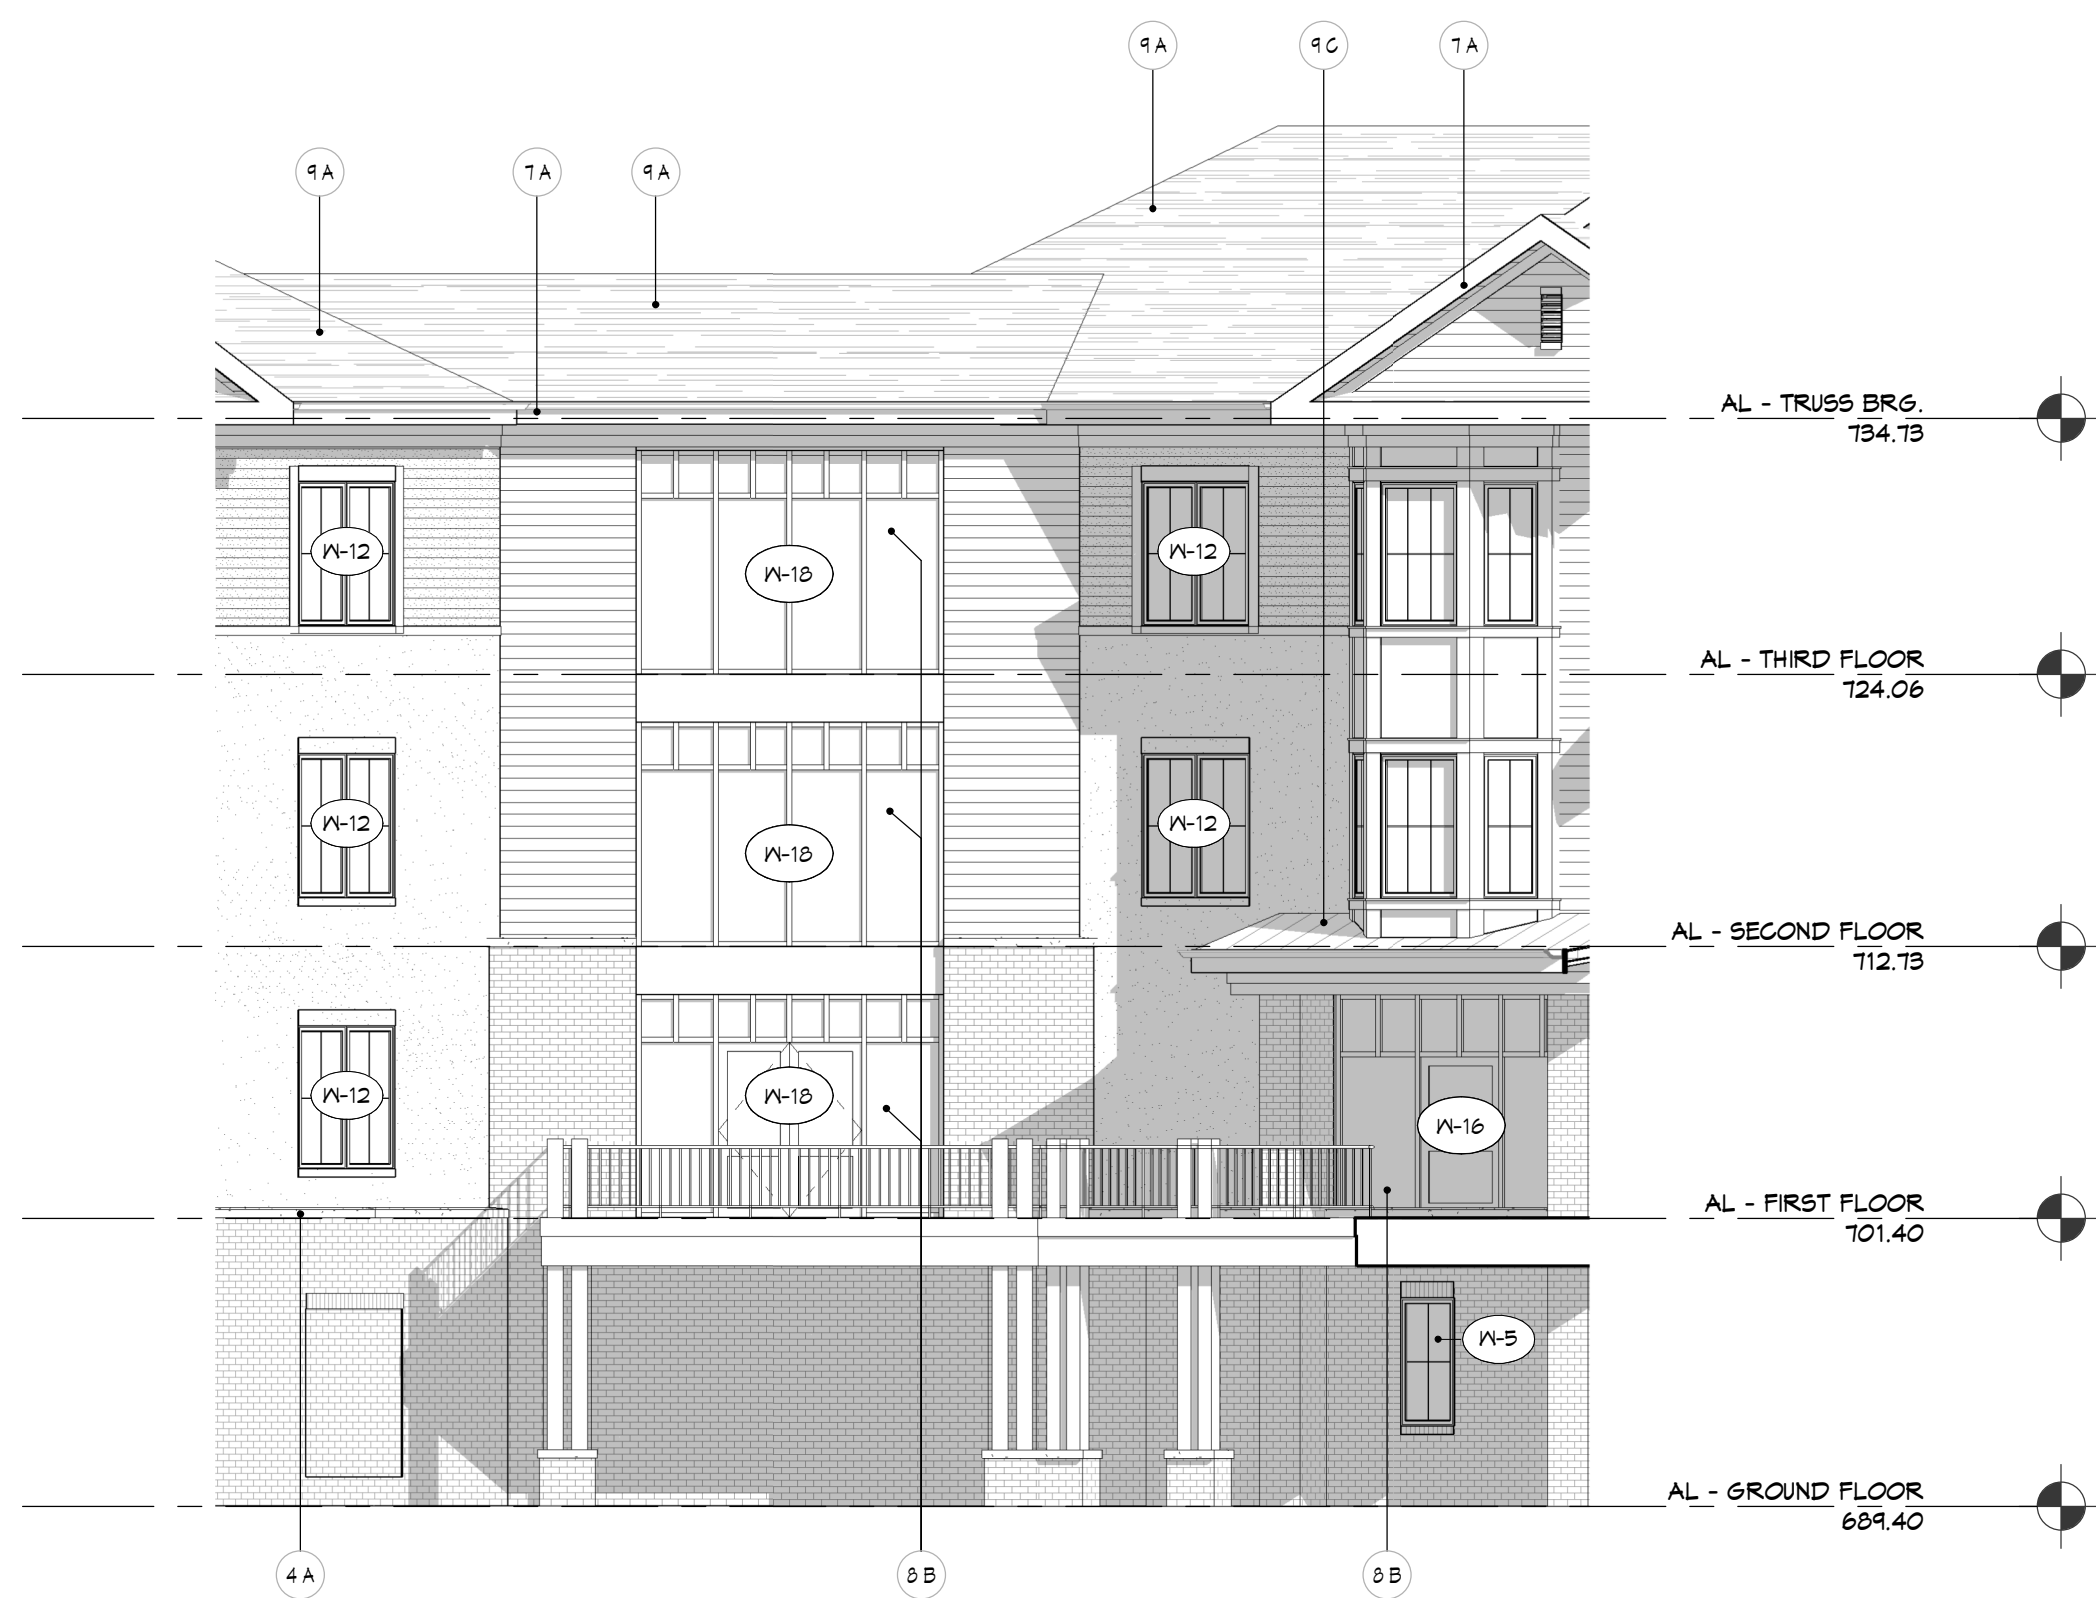

J EAST ELEVATION
1/8" = 1'-0"




K EAST ELEVATION
1/8" = 1'-0"



L EAST ELEVATION
1/8" = 1'-0"

EXTERIOR MATERIAL LEGEND		
	ASPHALT SHINGLES	
	STANDING SEAM ROOF	
	EXTERIOR INSULATION FINISH SYSTEM	

- EXTERIOR ELEVATION KEYED NOTES**
- 3 B STANDARD BRICK VENER
 - 4 A CAST STONE WATER TABLE
 - 1 A ALUMINUM FASCIA
 - 2 B ALUMINUM STOREFRONT SYSTEM
 - 6 A ASPHALT SHINGLES
 - 2 B RIDGE VENT
 - 2 C STANDING SEAM METAL ROOF

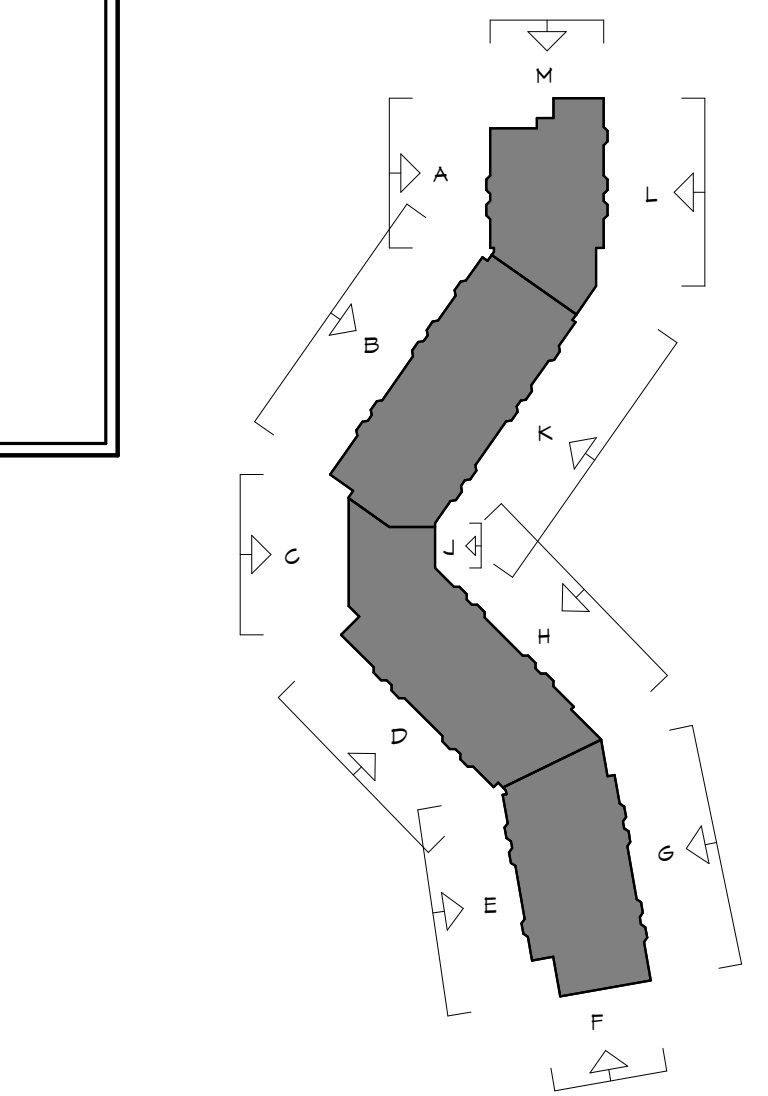

KEY PLAN

THIS DRAWING IS AN INSTRUMENT OF SERVICE. IT IS THE PROPERTY OF RLPS ARCHITECTS. IT IS TO BE USED ONLY FOR THE PROJECT AND SITE SPECIFICALLY IDENTIFIED HEREIN. IT IS NOT TO BE REPRODUCED, COPIED, OR OTHERWISE TRANSMITTED IN ANY FORM OR BY ANY MEANS, ELECTRONIC OR MECHANICAL, WITHOUT THE WRITTEN PERMISSION AND UNLESS THE PROJECT IS IDENTIFIED AS SUCH. THE NAME OF THE ARCHITECT SHALL BE PLACED ON ALL INSTRUMENTS OF SERVICE. THIS DRAWING IS NOT TO BE USED FOR ANY OTHER PROJECT WITHOUT THE WRITTEN PERMISSION OF RLPS ARCHITECTS.

PLANNING COMMISSION SUBMISSION

rlps architects®
architecture • master planning • interior design
250 VALLEYBROOK DRIVE, LANCASTER, PA 17601
717-560-9501 FAX: 717-560-2373 RLPS, LLP




THE MOORINGS OF ARLINGTON HEIGHTS
FOR
PRESBYTERIAN HOMES
811 EAST CENTRAL ROAD, ARLINGTON HEIGHTS, IL 60005
DRAWN BY: SJM CHECKED BY: J.F.H. APPROVED BY: C.P.K.
COORDINATED BY: C.S.L.


REVISIONS	
NO.	DESCRIPTION

EXTERIOR ELEVATIONS

VOLUME II
ASSISTED LIVING
DRAWING NO.
A202
COMMISSION NO.
2014104
SCALE:
AS NOTED
DATE:
06/26/2015

   

EXTERIOR MATERIAL LEGEND		
	ASPHALT SHINGLES	 BRICK TYPE - 1: STANDARD FACE BRICK
	STANDING SEAM ROOF	 FIBER CEMENT SIDING - 1: 6" EXPOSURE
	EXTERIOR INSULATION FINISH SYSTEM	 FIBER CEMENT SIDING - 2: 6" EXPOSURE
		 FIBER CEMENT PANELS

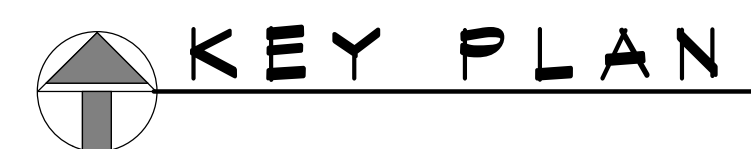

VOLUME II: DRAWING NO. A203		DATE: 06/26/2015	
EXTERIOR ELEVATIONS		SCALE: AS NOTED	DATE: 06/26/2015
R E V I S I O N S		NO. DATE DESCRIPTION	
THE MOORINGS OF ARLINGTON HEIGHTS FOR PRESBYTERIAN HOMES 811 EAST CENTRAL ROAD, ARLINGTON HEIGHTS, IL 60005			
DRAWN BY: S.J.M.		COORDINATED BY: C.S.L.	CHECKED BY: J.F.H.
APPROVED BY: C.P.K.		ARCHITECTURE & INTERIORS, INC. 250 VALLEYBROOK DRIVE, LANCASTER, PA 17601 717-560-9501 FAX: 717-560-2373 RLPS, LLP	
rlps architects®		PLANNING COMMISSION SUBMISSION	
THIS DRAWING IS AN INSTRUMENT OF SERVICE, IS THE PROPERTY OF THE ARCHITECT, AND IS NOT TO BE REPRODUCED WITHOUT THE ARCHITECT'S PERMISSION AND UNLESS OTHERWISE SPECIFIED, IT CARRIES THE NAME OF THE ARCHITECT		CONTRACTOR SHALL VERIFY ALL DIMENSIONS AND CONDITIONS OF WORK PRIOR TO CONSTRUCTION WITH THE WORK	

