Schedule

Symbol	Label	Quantity	Manufacturer	Catalog Number	Description	Lamp	Number Lamps	Filename	Lumens Per Lamp	Light Loss Factor	Wattage
	S1	12	Lithonia Lighting	DSX2 LED 80C 1000 50K TFTM MVOLT	DSX2 LED WITH 80 LEDs @1000mA, 5000K, TYPE FORWARD THROW MEDIUM OPTICS	LED	1	DSX2_LED_80C_1000_50K_TFTM_MVOLT.ies	29557	0.95	282
	S2	23	Lithonia Lighting	DSX0 LED 40C 1000 50K T3M MVOLT	DSX0 LED with 40 LEDs @1000 mA , 5000K, Type 3 Medium Optics	LED	1	DSX0_LED_40C_1000_50K_T3M_MVOLT.ies	15103	0.95	138
	S3	2	Lithonia Lighting	DSX0 LED 40C 1000 50K T3M MVOLT	DSX0 LED with 40 LEDs @1000 mA , 5000K, Type 3 Medium Optics	LED	1	DSX0_LED_40C_1000_50K_T3M_MVOLT.ies	15103	0.95	138
	S3T	1	Lithonia Lighting	DSX0 LED 40C 1000 50K T3M MVOLT	DSX0 LED with 40 LEDs @1000 mA , 5000K, Type 3 Medium Optics	LED	1	DSX0_LED_40C_1000_50K_T3M_MVOLT.ies	15103	0.95	276
	S4	30	Lithonia Lighting	OLW 23	Wall mounted LED updated optics	LED	1	OLW_23.ies	2613	0.95	32.98
	S5	11	Lithonia Lighting	KBA8 LED 12C 350 50K ASY MVOLT	KBA8 WITH 3 LIGHT BOARDS (12 LEDs), 350mA DRIVER, 5000K COLOR TEMP, AND ASYMMETRIC OPTIC	LED	1	KBA8_LED_12C_350_50K_ASY_MVOLT.ies	870	0.95	16

Statistics

Description	Symbol	Avg	Max	Min	Max/Min	Avg/Min
Calc Zone Phase 1		1.5 fc	7.5 fc	0.0 fc	N/A	N/A
Calc Zone Phase 2		1.4 fc	7.6 fc	0.0 fc	N/A	N/A

Luminaire Locations

		Location				
No.	Label	X	Y	MH	Orientation	Tilt
1	S3T	635.00	311.50	27.00	90.00	0.00
1	S1	346.55	283.35	28.00	0.00	0.00
2	S1	242.60	283.35	28.00	0.00	0.00
3	S1	138.65	283.10	28.00	0.00	0.00
4	S1	42.05	283.35	28.00	0.00	0.00
5	S1	441.80	283.35	28.00	0.00	0.00
6	S1	-60.95	283.35	28.00	0.00	0.00
7	S1	-157.95	283.35	28.00	0.00	0.00
8	S1	-257.95	283.35	28.00	0.00	0.00
9	S1	-359.95	283.35	28.00	0.00	0.00
1	S2	202.95	271.80	28.00	0.00	0.00
2	S2	292.75	271.70	28.00	0.00	0.00
8	S2	518.00	224.00	28.00	90.00	0.00
9	S2	518.00	139.50	28.00	90.00	0.00
1	S3	602.77	85.93	27.00	299.06	0.00
2	S3	661.77	197.18	27.00	299.06	0.00
1	S5	11.35	22.25	3.50	180.00	0.00
2	S5	6.50	22.40	3.50	180.00	0.00
4	S5	247.95	274.30	3.50	0.00	0.00
5	S5	266.25	274.30	3.50	0.00	0.00
6	S5	284.15	274.20	3.50	0.00	0.00
7	S5	516.75	326.40	3.50	90.00	0.00
8	S5	516.75	331.40	3.50	90.00	0.00
9	S5	-220.90	21.75	3.50	180.00	0.00
10	S1	-460.95	283.35	28.00	0.00	0.00
11	S1	-559.95	283.35	28.00	0.00	0.00
12	S1	-658.95	283.35	28.00	0.00	0.00
10	S2	518.75	49.00	28.00	90.00	0.00
11	S2	482.00	19.50	28.00	180.00	0.00
12	S2	370.50	20.25	28.00	180.00	0.00
13	S2	257.25	19.50	28.00	180.00	0.00
14	S2	154.75	20.25	28.00	180.00	0.00
15	S2	39.75	19.50	28.00	180.00	0.00
16	S2	519.00	313.00	28.00	90.00	0.00
17	S2	-63.25	19.50	28.00	180.00	0.00
18	S2	-167.25	19.50	28.00	180.00	0.00
19	S2	-276.25	18.50	28.00	180.00	0.00
20	S2	-377.25	19.50	28.00	180.00	0.00
21	S2	-485.25	18.50	28.00	180.00	0.00
22	S2	-589.25	19.50	28.00	180.00	0.00
23	S2	-696.25	18.50	28.00	180.00	0.00
24	S2	-705.25	345.50	28.00	0.00	0.00
25	S2	-734.25	45.00	28.00	90.00	0.00
26	S2	-733.25	139.00	28.00	90.00	0.00
27	S2	-733.25	223.00	28.00	90.00	0.00
28	S2	-734.25	316.00	28.00	90.00	0.00
10	S4	9.75	282.70	10.00	0.00	0.00
11	S4	103.30	282.75	10.00	0.00	0.00
12	S4	194.15	282.85	10.00	0.00	0.00
13	S4	285.50	282.90	10.00	0.00	0.00
14	S4	376.50	282.90	10.00	0.00	0.00
15	S4	453.50	282.90	10.00	0.00	0.00
16	S4	517.75	229.75	10.00	90.00	0.00
17	S4	517.75	133.75	10.00	90.00	0.00
18	S4	518.50	39.75	10.00	90.00	0.00
19	S4	356.25	20.50	10.00	180.00	0.00
20	S4	262.25	19.50	10.00	180.00	0.00
21	S4	168.75	20.50	10.00	180.00	0.00
22	S4	72.50	20.50	10.00	180.00	0.00
23	S4	452.50	20.50	10.00	180.00	0.00
24	S4	-110.25	282.70	10.00	0.00	0.00
25	S4	-201.25	282.70	10.00	0.00	0.00
26	S4	-292.25	282.70	10.00	0.00	0.00
27	S4	-474.25	282.70	10.00	0.00	0.00
28	S4	-565.25	282.70	10.00	0.00	0.00
29	S4	-668.25	282.70	10.00	0.00	0.00
30	S4	-57.50	20.50	10.00	180.00	0.00
31	S4	-157.50	20.50	10.00	180.00	0.00
32	S4	-287.50	20.50	10.00	180.00	0.00
33	S4	-383.50	20.50	10.00	180.00	0.00
34	S4	-477.50	19.50	10.00	180.00	0.00
35	S4	-571.50	20.50	10.00	180.00	0.00
36	S4	-667.50	20.50	10.00	180.00	0.00
37	S4	-732.50	38.75	10.00	90.00	0.00
38	S4	-731.50	132.75	10.00	90.00	0.00
39	S4	-731.50	228.75	10.00	90.00	0.00
10	S5	-225.75	21.90	3.50	180.00	0.00
11	S5	-730.75	325.65	3.50	270.00	0.00
12	S5	-730.60	330.50	3.50	270.00	0.00

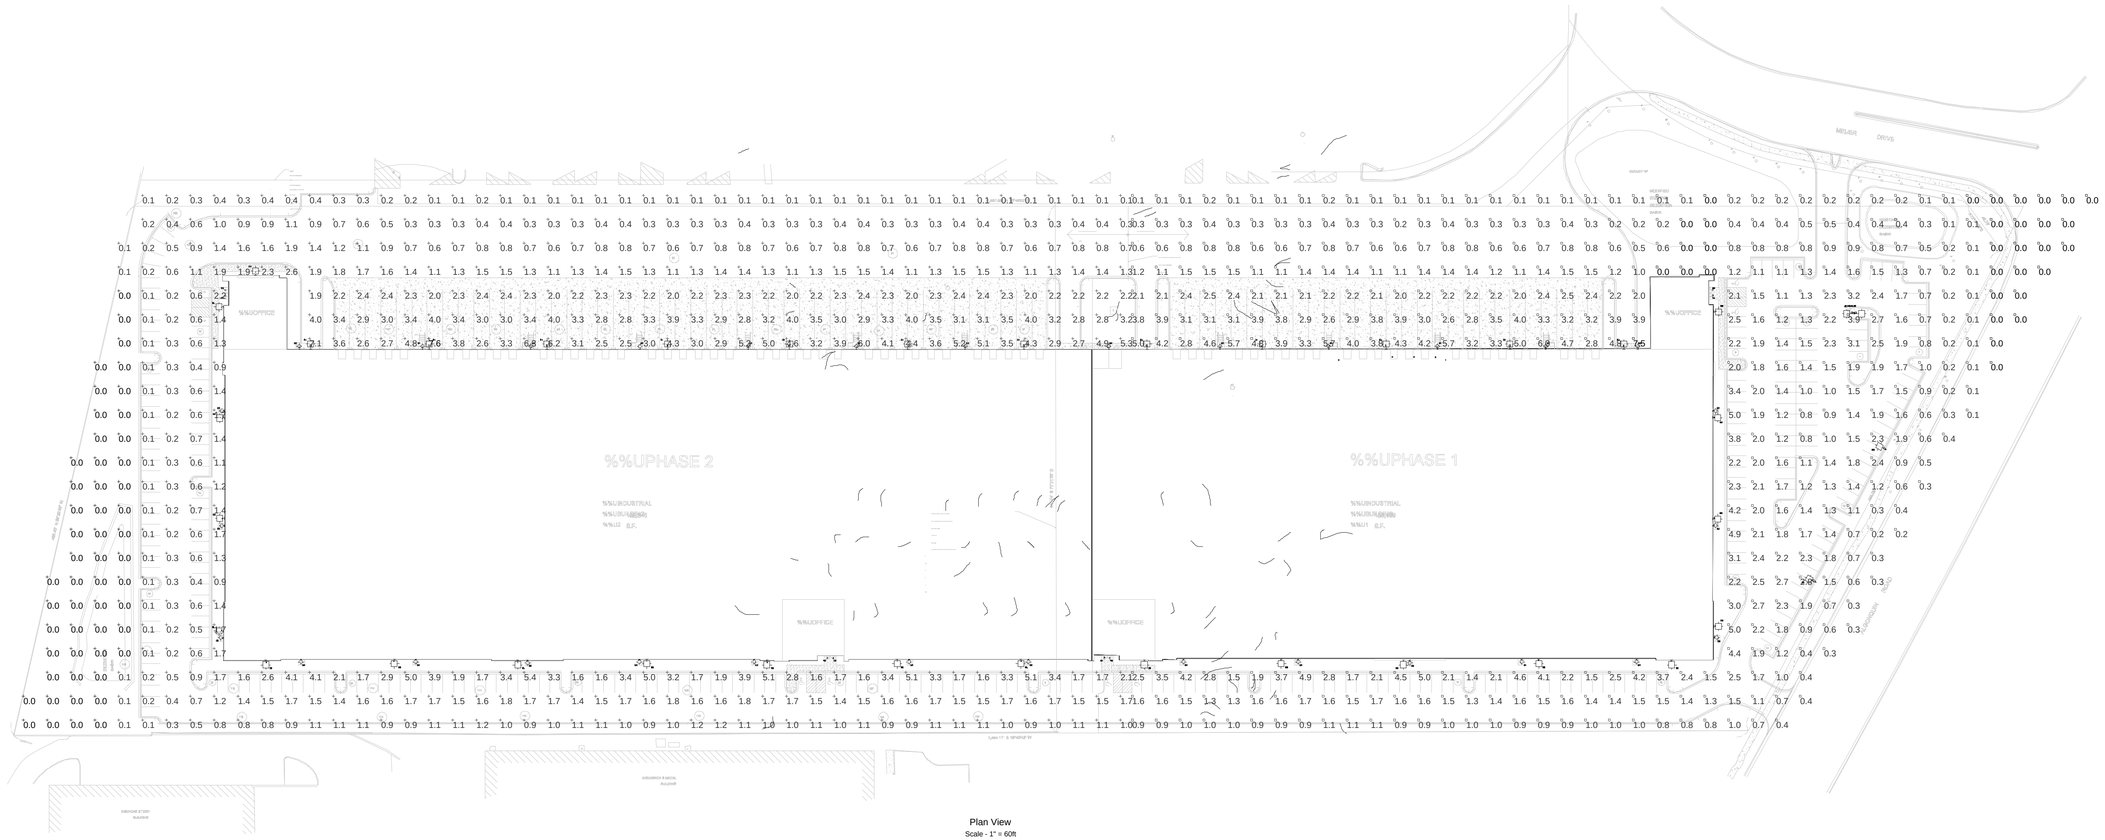

Plan View
Scale - 1" = 60ft

DATE 12/06/2017

PURPOSE PER PERMIT REVIEW

REV. 1

703-723 W. ALGONQUIN RD
PHASE 1 & 2

Designer
D. MIROW
Date
10/06/2017
Scale
Not to Scale
Drawing No.

Summary