Calculation Summary					
Label	Avg	Max	Min	Avg/Min	Max/Min
EXTENDED	1.71	10.6	0.0	N.A.	N.A.
NORTH PROPERTY LINE	0.08	0.1	0.0	N.A.	N.A.
PARKING LOT & DRIVE-THRU SURFACE	4.23	10.6	0.1	42.30	106.00

LIGHT LEVELS ARE MAINTAINED FOOT-CANDLES, INITIAL LEVELS ARE SLIGHTLY HIGHER

Luminaire Schedule							
Symbol	Qty	Label	Arrangement	Lum. Lumens	LLF	Lum. Watts	Description
	1	A	SINGLE	28321	0.900	395	VPL-96L-395-4K7-3-UNV-A-DB-BC / SES-25-40-01-A-B3-DB
	3	B	SINGLE	30941	0.900	395	VPL-96L-395-4K7-4-UNV-A-DB-BC / SES-25-40-01-A-B3-DB
	1	C	SINGLE	13744	0.900	177	VPL-64L-135-4K7-4-UNV-A-DB-BC / SES-12-40-01-A-B3-DB

LIGHTING RESTRICTIONS: LIGHT LEVEL AT NORTH PROPERTY LINE NOT TO EXCEED 0.1 FOOT-CANDLE
LIGHT LEVEL AT ALL OTHER PROPERTY LINES NOT TO EXCEED 2.0 FOOT-CANDLES
ALL FIXTURES AND POLES ARE NEW
FIXTURES A & B ARE 395W 4000K LED w/ INTEGRAL BACKLIGHT SHIELDS
POLES A & B ARE 25'-0" FOR AN OVERALL FIXTURE HEIGHT OF 27'-6" A.F.G.
FIXTURE C IS 177W 4000K LED w/ INTEGRAL BACKLIGHT SHIELD
POLE C IS 12'-0" FOR AN OVERALL FIXTURE HEIGHT OF 14'-6" A.F.G.

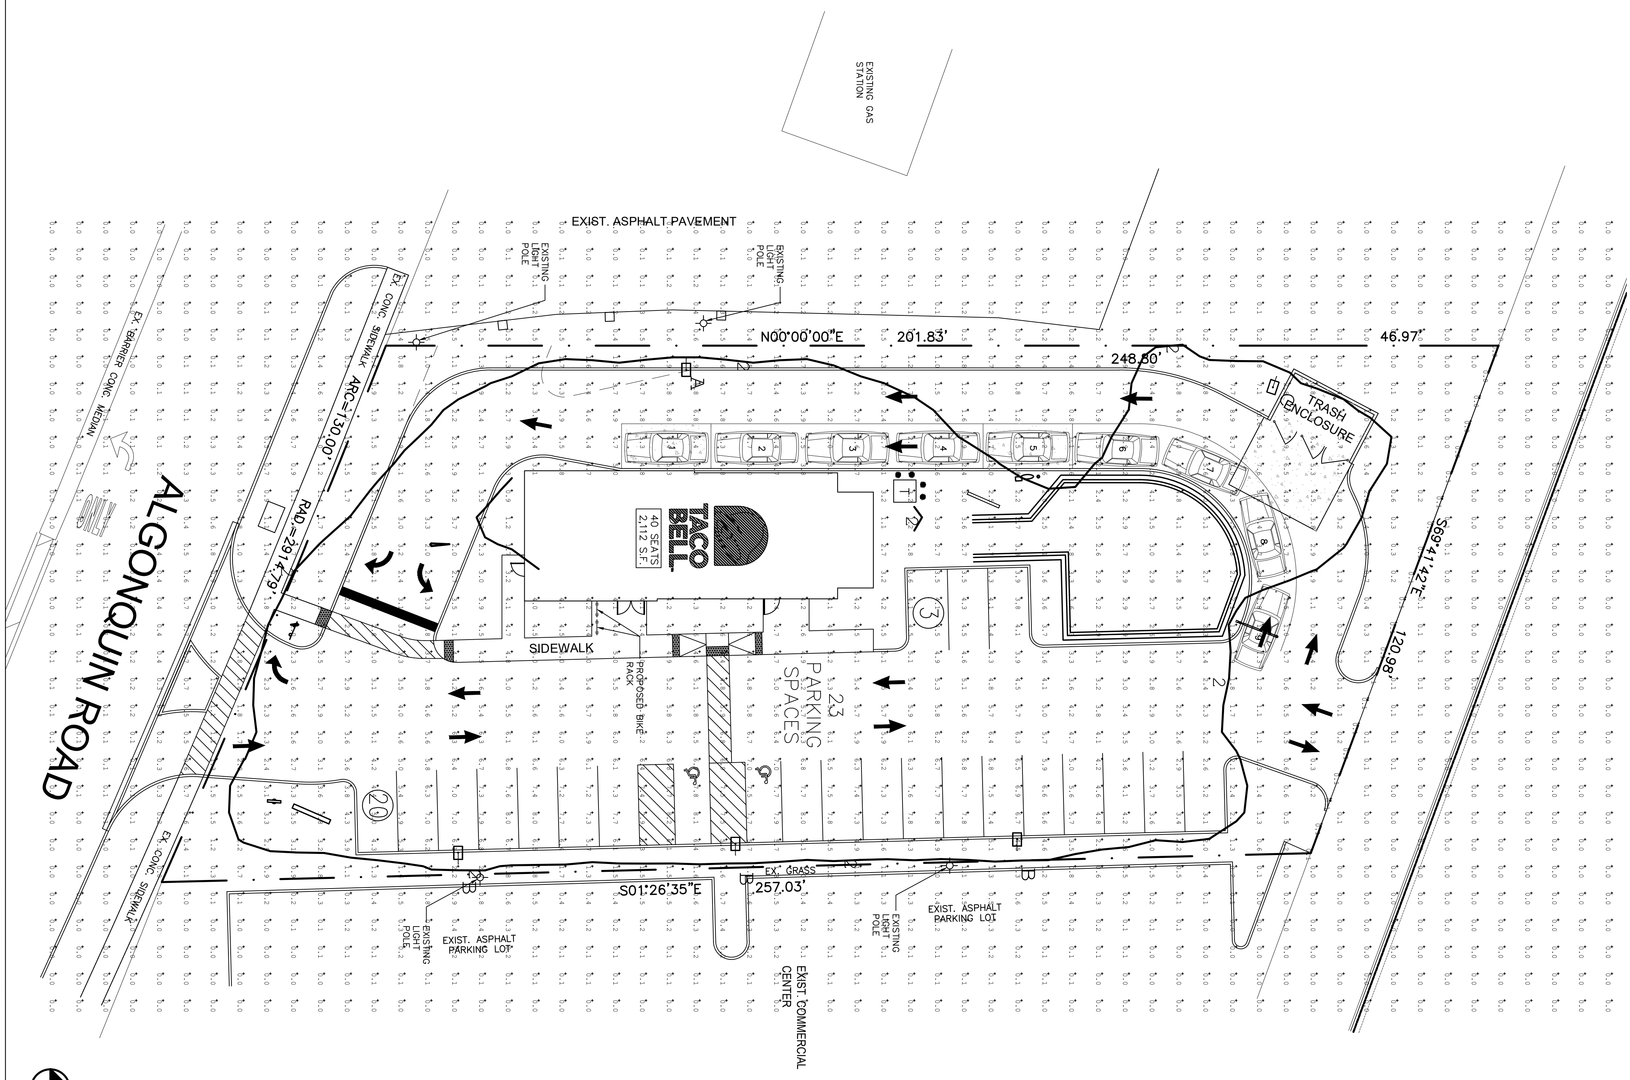

PHOTOMETRIC PLAN 1/16" = 1'-0" 1

MRV ARCHITECTS, INC.

MRV ARCHITECTS, INC. 2017
ALL DRAWINGS, SPECIFICATIONS, PLANS AND CONCEPTS ARE INSTRUMENTS OF SERVICE AND THEREFORE ARE PROPERTY OF MRV ARCHITECTS, INC. AND MAY NOT BE REUSED, COPIED OR REPRODUCED WITHOUT WRITTEN CONSENT FROM MRV ARCHITECTS, INC.

MRV ARCHITECTS, INC.
MAIN TWELFTH FLOOR, CHICAGO, IL 60606
TEL: 847-375-3000 FAX: 224-735-3104

TACO BELL
EXPLORER
MEDIUM - 40

09-14-18	ROUND 1 REVISIONS
10-02-18	ROUND 2 REVISIONS

CONTRACT DATE:	XX.XX.XXXX
BUILDING TYPE:	EXP40
PLAN VERSION:	SEPTEMBER, 2018
SITE NUMBER:	XXX-XXX
STORE NUMBER:	XX

TACO BELL
1530 W. ALGONQUIN RD.
ARLINGTON HEIGHTS, IL

PHOTOMETRIC PLAN

PH1.0