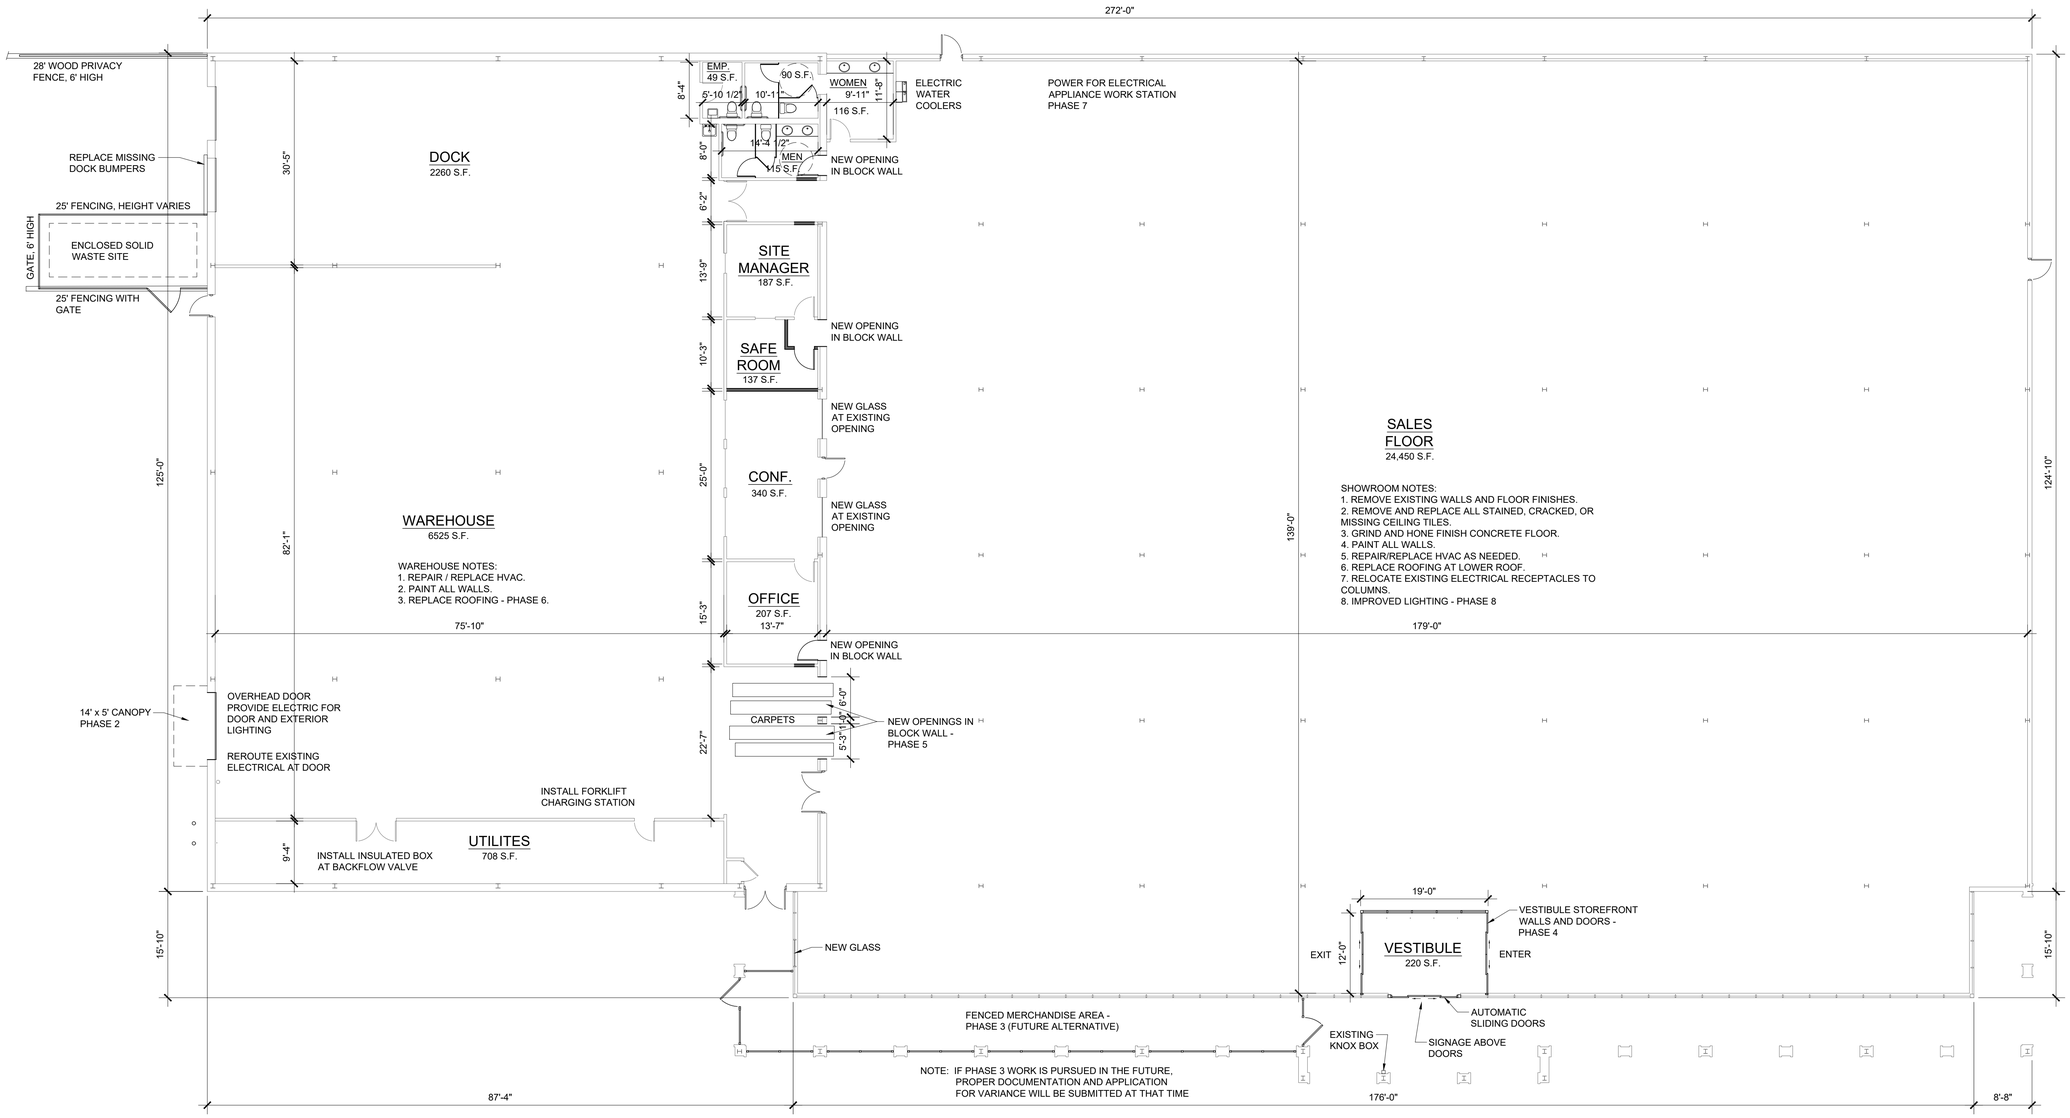

PROPOSED FLOOR PLAN
SCALE: 3/32" = 1-0"

NORTH

RESTORE
HABITAT FOR HUMANITY - NORTHERN FOX VALLEY
955 E. RAND ROAD ARLINGTON HEIGHTS, IL August 20, 2019 Revised September 9 Revised October 22

korte architecture
Crystal Lake IL 60014 ph 815.444.9150 kortearchitecture.com