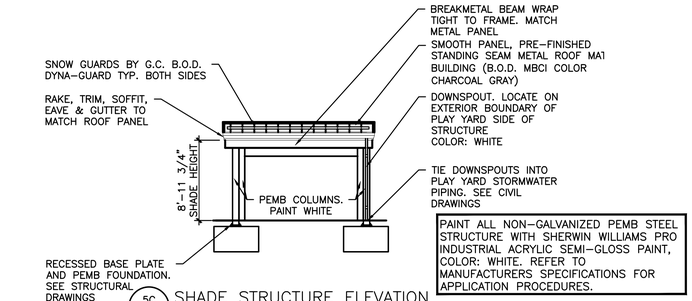

PAINT ALL NON-GALVANIZED PEMB STEEL STRUCTURE WITH SHERWIN WILLIAMS PRO INDUSTRIAL ACRYLIC SEMI-GLOSS PAINT, COLOR: WHITE. REFER TO MANUFACTURERS SPECIFICATIONS FOR APPLICATION PROCEDURES.

5C / A1.1 SHADE STRUCTURE ELEVATION
SCALE: 1/8"=1'-0"

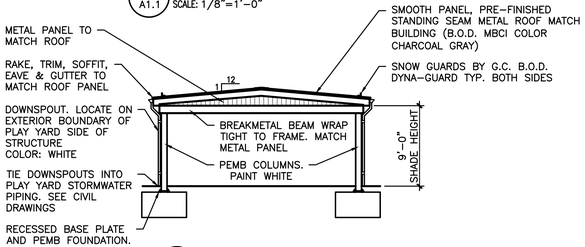

5B / A1.1 SHADE STRUCTURE ELEVATION
SCALE: 1/8"=1'-0"

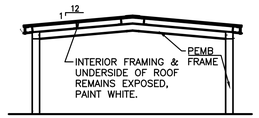

5A / A1.1 SHADE STRUCTURE SECTION
SCALE: 1/8"=1'-0"

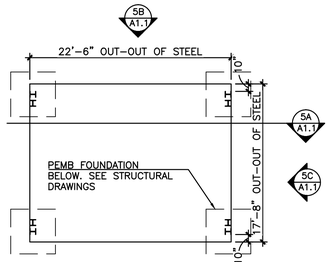

5 / A1.1 SHADE STRUCTURE PLAN
SCALE: 1/8"=1'-0"

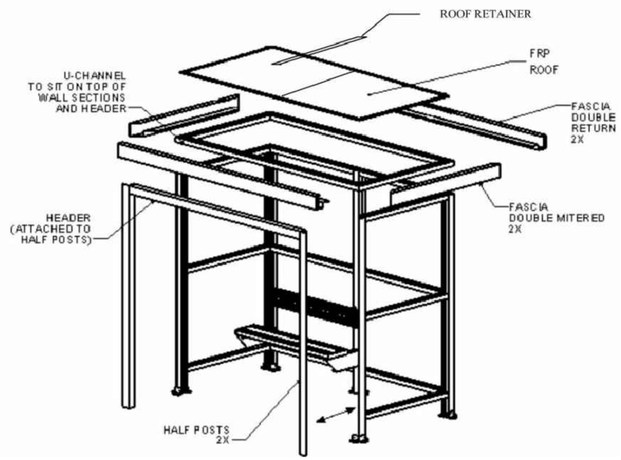

4 / A1.1 EMPLOYEE WARMING SHELTER
SCALE: N.T.S.

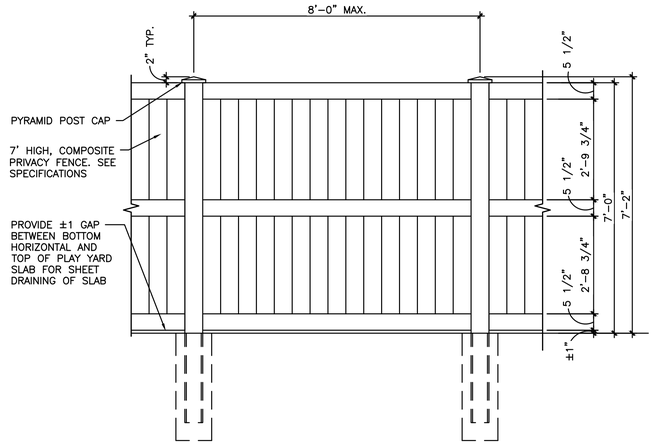

7B / A1.1 TYPICAL PVC FENCE
SCALE: 1/2"=1'-0"

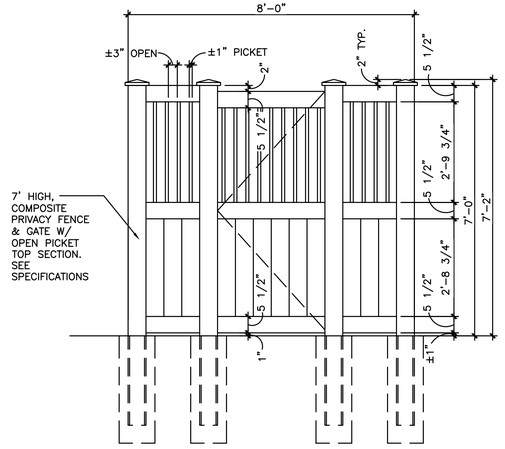

6A / A1.1 PVC FENCE W/ OPEN PICKETS
SCALE: 1/2"=1'-0"

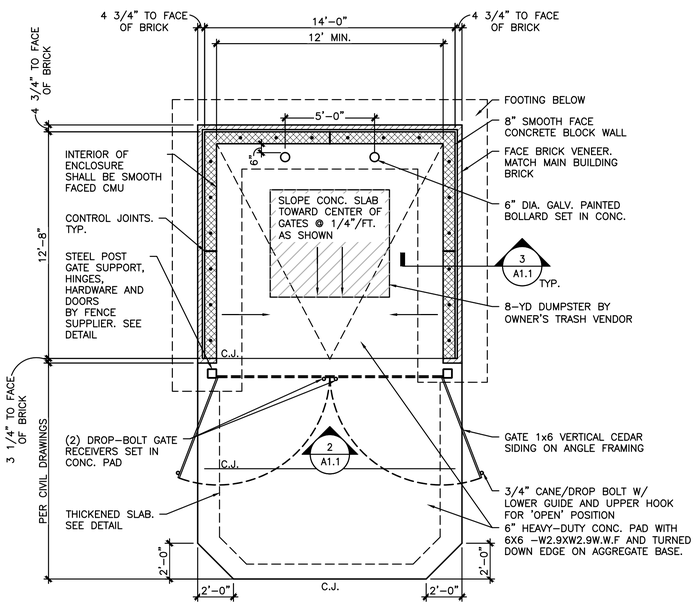

1 / A1.1 DUMPSTER ENCLOSURE PLAN
SCALE: 1/4"=1'-0"

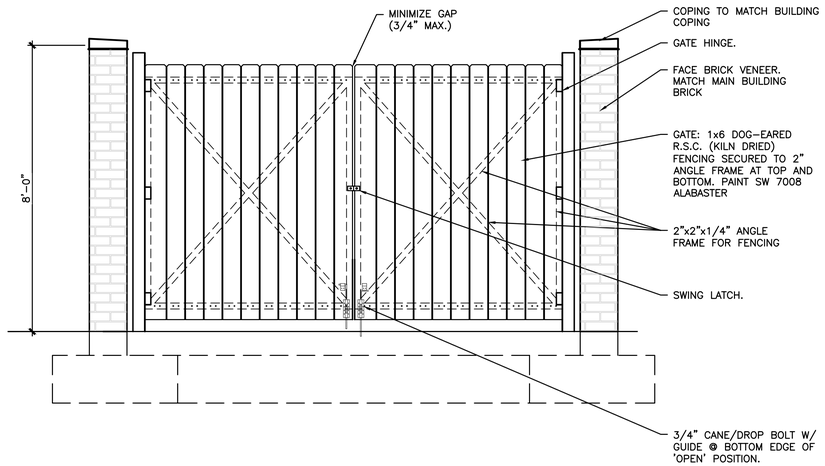

2 / A1.1 DUMPSTER ENCLOSURE ELEVATION
SCALE: 1/4"=1'-0"

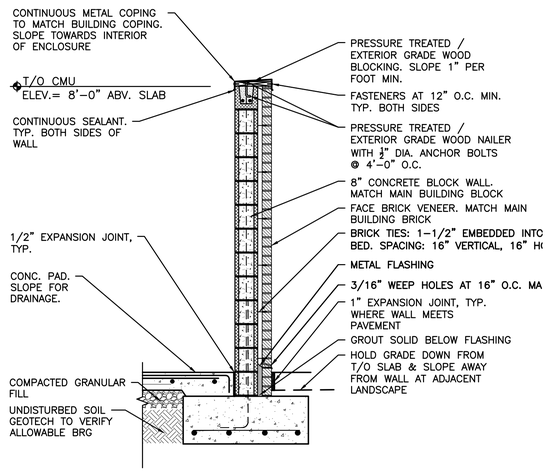

3 / A1.1 SECTION
SCALE: 1/2"=1'-0"

GPD GROUP, INC.
LIC. # - 184-007100
520 South Main St., Suite 2531
Akron, OH 44311
330.572.2100 Fax 330.572.2101

petsuites STAY & PLAY

REV.	DATE	DESCRIPTION

NOT FOR CONSTRUCTION

PETSUITES CONVERSION
1050 RAND ROAD
ARLINGTON HEIGHTS, IL

DUMPSTER ENCLOSURE & PLAY YARD DETAILS

ISSUED FOR:	
PERMIT	-
BID	-
CONSTRUCTION	-
RECORD	-

SITE ID NO.
T.B.D.

PROJECT MANAGER	DESIGNER
KMW	AMK

JOB NO.
2019155.25

A1.1

Drawing Name: O:\2019\2019155 PetSuites\25_Arlington Heights, IL (Group 5)\03-DwgA-ConstructionDocuments\Preliminary Floor Plan & Elevations\210_A1.1 DUMPSTER ENCLOSURE & PLAY YARD DETAILS.dwg
--- akobesar