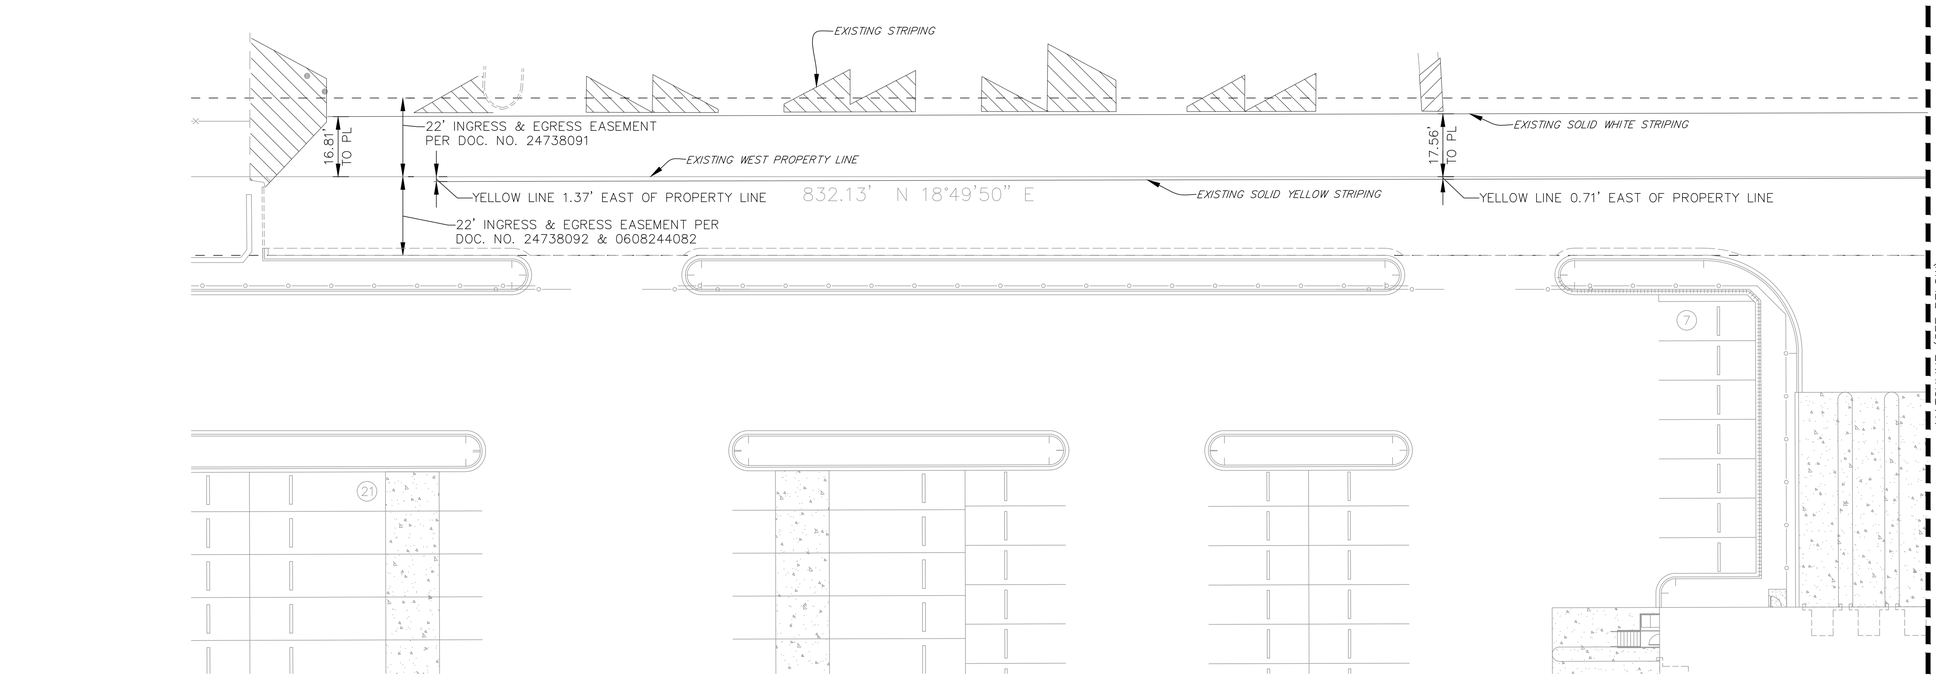

NORTH

GRAPHIC SCALE

20 0 10 20 40

(IN FEET)
1 inch = 20 ft.

INGRESS/EGRESS STRIPING LOCATIONS PER 01/27/2021 FIELD SURVEY

ABBREVIATIONS LEGEND:

EX	=	EXISTING
PR	=	PROPOSED
BC	=	BACK OF CURB
FC	=	FACE OF CURB
EP	=	EDGE OF PAVEMENT
PL	=	PROPERTY LINE
FB	=	FACE OF BUILDING
EC	=	EDGE OF CONCRETE
RW	=	RETAINING WALL
ROW	=	RIGHT OF WAY
BC/BC	=	BACK OF CURB TO BACK OF CURB
SW	=	SIDEWALK
R	=	RADIUS
(TYP)	=	TYPICAL
DW	=	DEMISING WALL

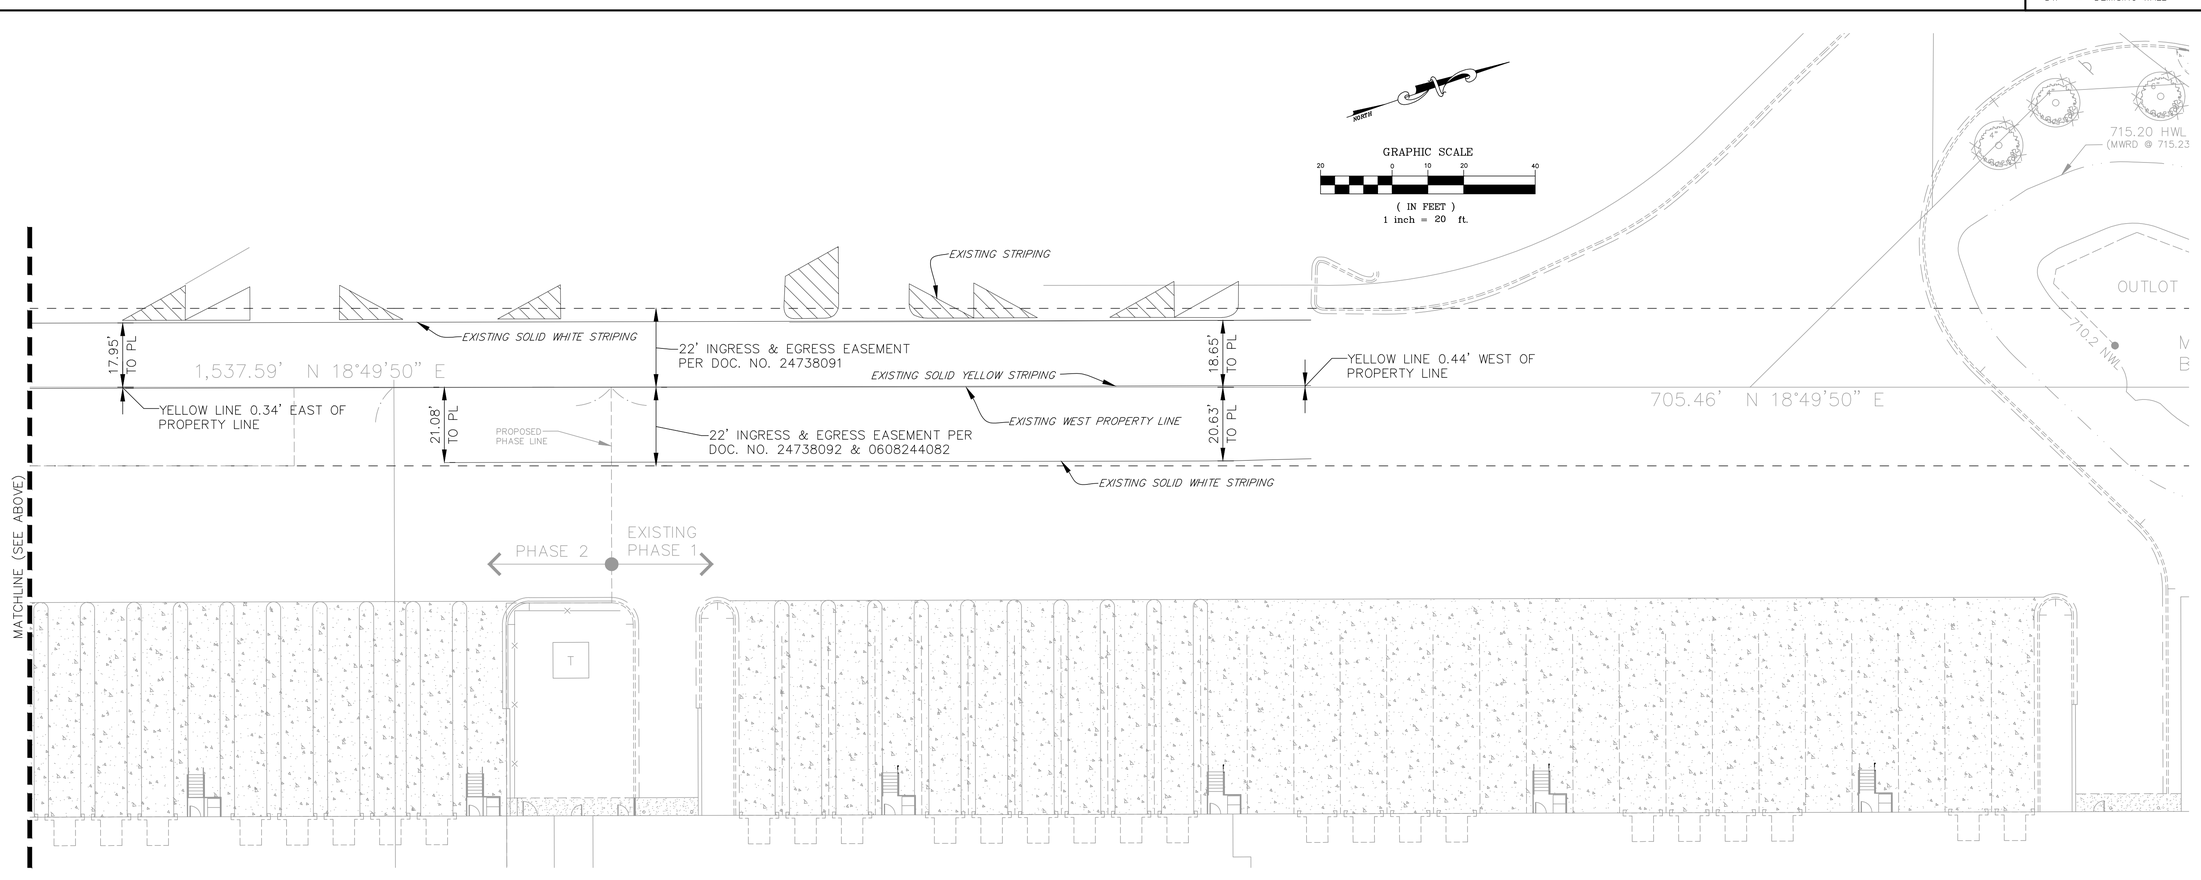

DATE	REVISIONS	DRAWN BY

HAMILTON PARTNERS ARLINGTON HEIGHTS INDUSTRIAL
ARLINGTON HEIGHTS, ILLINOIS
EXISTING INGREEE/EGRESS EASEMENT STRIPING EXHIBIT

RWG Engineering, LLC
Civil Engineering ◆ Real Estate Consulting ◆ Project Management
975 E. 22nd St. Suite 400
Wheaton, IL 60189
630.480.7889
www.rwg-engineering.com

PROJECT NO. 56412720
DATE 02/05/21
SCALE 1"=20'
PROJ. MGR. PDL
PROJ. ASSOC. RWG
DRAWN BY TLM

SHEET
1 OF 1

© COPYRIGHT 2021

February 08, 2021 2:13:49 p.m. AcadVer:22.0s (LMS Tech)
Drawing: S:\56412720 – ALGONQUIN RD IND PH 2-FRITO LAY\300_ENGINEERING\310_CADD\EXHIBITS\INGRESS-EGRESSSTRIPINGEXHIBIT.DWG