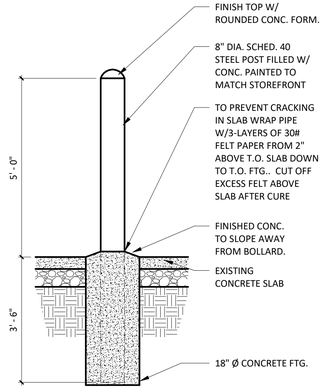

5 SP101 **TYP. BOLLARD DETAIL**
1/2" = 1'-0"

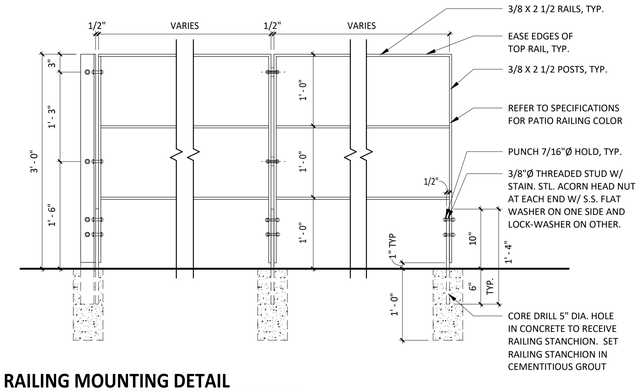

2 SP101 **RAILING MOUNTING DETAIL**
1" = 1'-0"

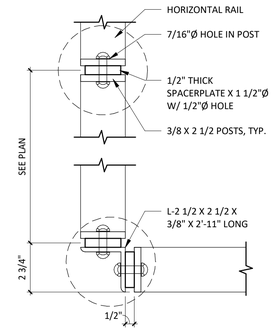

3 SP101 **RAILING PLAN DETAIL**
3" = 1'-0"

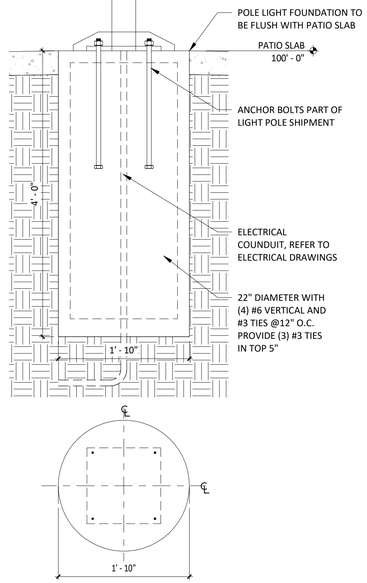

4 SP101 **EXTERIOR POLE LIGHT FOUNDATION DETAIL**
1" = 1'-0"

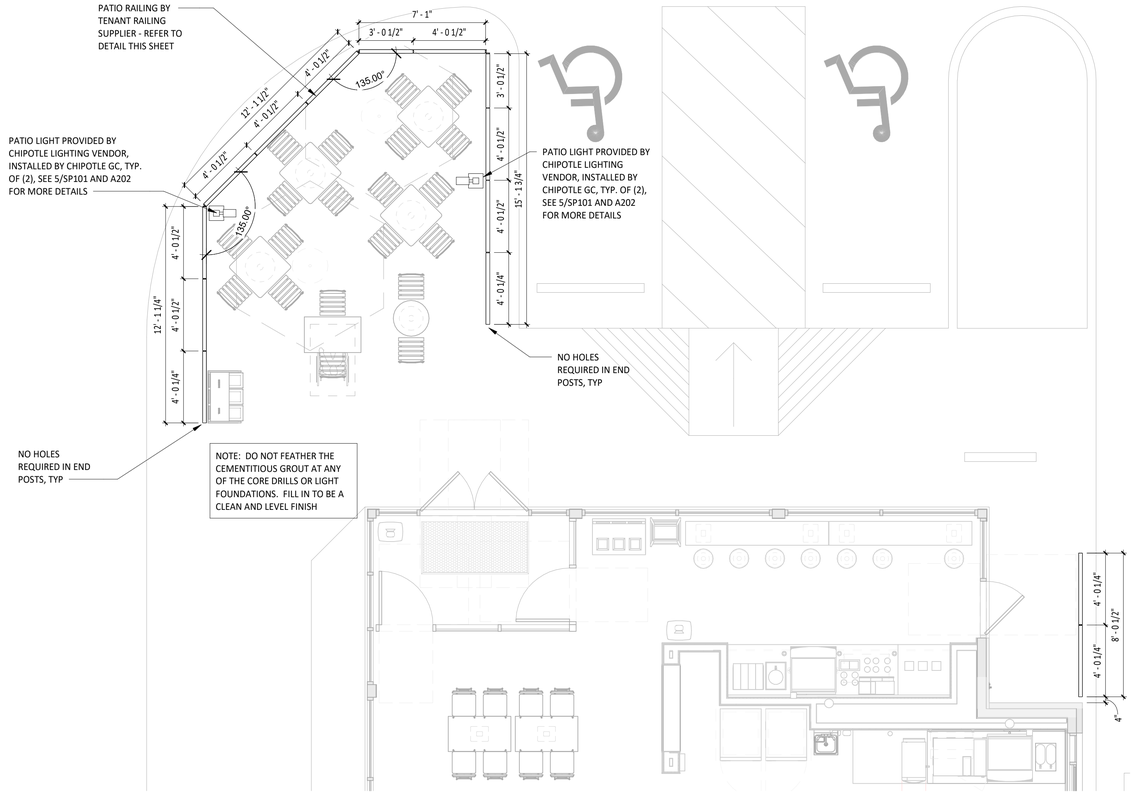

1 SP101 **DIMENSIONED PATIO PLAN**
1/4" = 1'-0"

Consultant:
WILKUS ARCHITECTS
15 Ninth Avenue North, Hopkins, MN 55343
Phone: 952.941.6660/ www.wilkusarch.com

Seal: FIRM REGISTRATION
000000000

REFERENCE ONLY
NOT FOR
CONSTRUCTION

EXPIRES 00-00-0000

SIGNATURE
00 MONTH, YEAR
DATE

COPYRIGHT 2021
THIS DRAWING IS AN INSTRUMENT OF SERVICE AND AS SUCH REMAINS THE PROPERTY OF CHIPOTLE MEXICAN GRILL, INC.. PERMISSION FOR USE OF THIS DOCUMENT IS LIMITED AND CAN BE EXTENDED ONLY BY WRITTEN AGREEMENT WITH CHIPOTLE MEXICAN GRILL, INC..

CHIPOTLE MEXICAN GRILL, INC.
PO BOX 182566
COLUMBUS, OH 43218-2566
TELEPHONE: (614) 318-2482
INTERNET: WWW.CHIPOTLE.COM

STORE NO.: 3673
"ARLINGTON HEIGHTS RELO"
600 E. RAND ROAD
ARLINGTON HEIGHTS, IL 60004

Issue Record:

Revisions:

Drawn: DESIGNER
Checked: K. MOAN

Project No.
2019-0552

Contents:
ARCHITECTURAL SITE DETAILS

SP101