"X" DESIGNATES TREE TO BE REMOVED

TREE SURVEY TABLE

TREE NO.	SPECIES	SIZE	CONDITION	REMOVE
100	ELM	10"	AVERAGE	YES
101	ELM	6"	AVERAGE	
102	ELM	7"	AVERAGE	
103	CRABAPPLE	2"	GOOD	
104	ELM	8"	GOOD	YES
105	MAPLE	6"	AVERAGE	
106	MAPLE	6"	GOOD	YES
107	ELM	12"	AVERAGE	
108	ELM	12"	AVERAGE	
109	ELM	12"	AVERAGE	
110	MAPLE	6"	GOOD	YES
111	MAPLE	4"	GOOD	YES

TREE SURVEY TABLE

TREE NO.	SPECIES	SIZE	CONDITION	REMOVE
465	MULBERRY	4"&5"	POOR	YES
466	BUCKTHORN	6"	POOR	YES
467	SIBERIAN ELM	5"	POOR	YES
468	ASH	5"	DEAD	YES
469	ASH	7.5"	DEAD	YES
470	ASH	5"	DEAD	YES
471	ASH	4"	DEAD	YES
472	ASH	4"	DEAD	YES
473	ASH	6"	DEAD	YES
474	ASH	8"	DEAD	YES
475	CRAB APPLE	6"	POOR	YES
476	ELM	7"	POOR	YES
477	ASH	5"	DEAD	YES
478	ASH	7"	DEAD	YES
479	ASH	6"	DEAD	YES
480	COTTON WOOD	15"	POOR	
481	CRAB APPLE	7"	POOR	YES
482	SIBERIAN ELM	4"	POOR	YES

TREE SURVEY TABLE

TREE NO.	SPECIES	SIZE	CONDITION	REMOVE
483	ASH	5"	DEAD	YES
484	SIBERIAN ELM	5"	POOR	YES
485	ASH	5"&6"	DEAD	YES
486	AMERICAN ELM	8"	POOR	
487	AMERICAN ELM	6"	POOR	
488	ASH	6"	DEAD	YES
489	BRADFORD PEAR	4"&5"	POOR	
490	ASH	4"	DEAD	YES
491	BRADFORD PEAR	5"	POOR	
492	BRADFORD PEAR	3"&6"	POOR	
493	BRADFORD PEAR	8"	POOR	
494	BRADFORD PEAR	4"	POOR	
495	ASH	5"	DEAD	YES
496	ASH	3"&5"	POOR	
497	SIBERIAN ELM	22"	POOR	YES
535	ARBOR VITAE	6"	POOR	
536	ARBOR VITAE	10"	POOR	
537	ARBOR VITAE	6"	POOR	

TREE SURVEY TABLE

TREE NO.	SPECIES	SIZE	CONDITION	REMOVE
538	ARBOR VITAE	8"	POOR	
539	SIBERIAN ELM	2"&8"	AVERAGE	
540	SIBERIAN ELM	10"	AVERAGE	
541	MULBERRY	10"	POOR	
542	HACKBERRY	6"	POOR	
543	SIBERIAN ELM	20"	POOR	
544	SIBERIAN ELM	6"	DEAD	
545	SIBERIAN ELM	26"	POOR	
546	MULTI-STEM MULBERRY	20"	POOR	
547	MULTI-STEM MULBERRY	30"	POOR	
548	MULTI-STEM MULBERRY	15"	POOR	
549	MULTI-STEM MULBERRY	30"	POOR	
550	MULTI-STEM MULBERRY	10"	POOR	
551	SIBERIAN ELM	15"	POOR	
552	SIBERIAN ELM	25"	POOR	
553	BRADFORD PEAR	6"	POOR	
554	BRADFORD PEAR	6"	POOR	
555	BRADFORD PEAR	8"	POOR	

TREE SURVEY TABLE

TREE NO.	SPECIES	SIZE	CONDITION	REMOVE
556	AMERICAN ELM	4"	POOR	
557	BRADFORD PEAR	7"	POOR	
558	ASH	4"	DEAD	YES
559	ASH	4"	DEAD	YES
560	ASH	4"	DEAD	YES
561	ASH	5"	DEAD	YES
562	ELM	2"&5"	DEAD	YES
563	SIBERIAN ELM	4"	DEAD	YES
564	SIBERIAN ELM	2"-6"	DEAD	YES
565	BUCKTHORN	5"	DEAD	YES
566	SIBERIAN ELM	5"	POOR	
567	SIBERIAN ELM	6"	DEAD	YES
568	SIBERIAN ELM	4"	DEAD	YES
569	SIBERIAN ELM	4"	DEAD	YES
570	SIBERIAN ELM	3"	POOR	
571	3-STEM ELM	10"	DEAD	YES
572	ASH	5"	DEAD	YES
573	ASH	2"&5"	DEAD	YES

TREE SURVEY TABLE

TREE NO.	SPECIES	SIZE	CONDITION	REMOVE
574	MULTI-STEM BUCKTHORN	12"	POOR	
575	SIBERIAN ELM	4"	POOR	
576	SIBERIAN ELM	6"	POOR	
577	MULBERRY	5"	POOR	YES
578	ASH	4"&10"	DEAD	YES
579	ASH	4"	DEAD	YES
580	SILVER POPLAR	7"&15"	AVERAGE	YES
581	ASH	6"	DEAD	YES
582	SIBERIAN ELM	6"	POOR	
583	SIBERIAN ELM	7"	POOR	
584	BUCKTHORN	4"	POOR	
585	BRADFORD PEAR	5"	POOR	
586	BUCKTHORN	5"	POOR	
587	BRADFORD PEAR	4"	POOR	
588	MULT-STEM SIB. ELM	12"	POOR	
589	ASH	4"	DEAD	YES
590	SIBERIAN ELM	2-9"	DEAD	YES

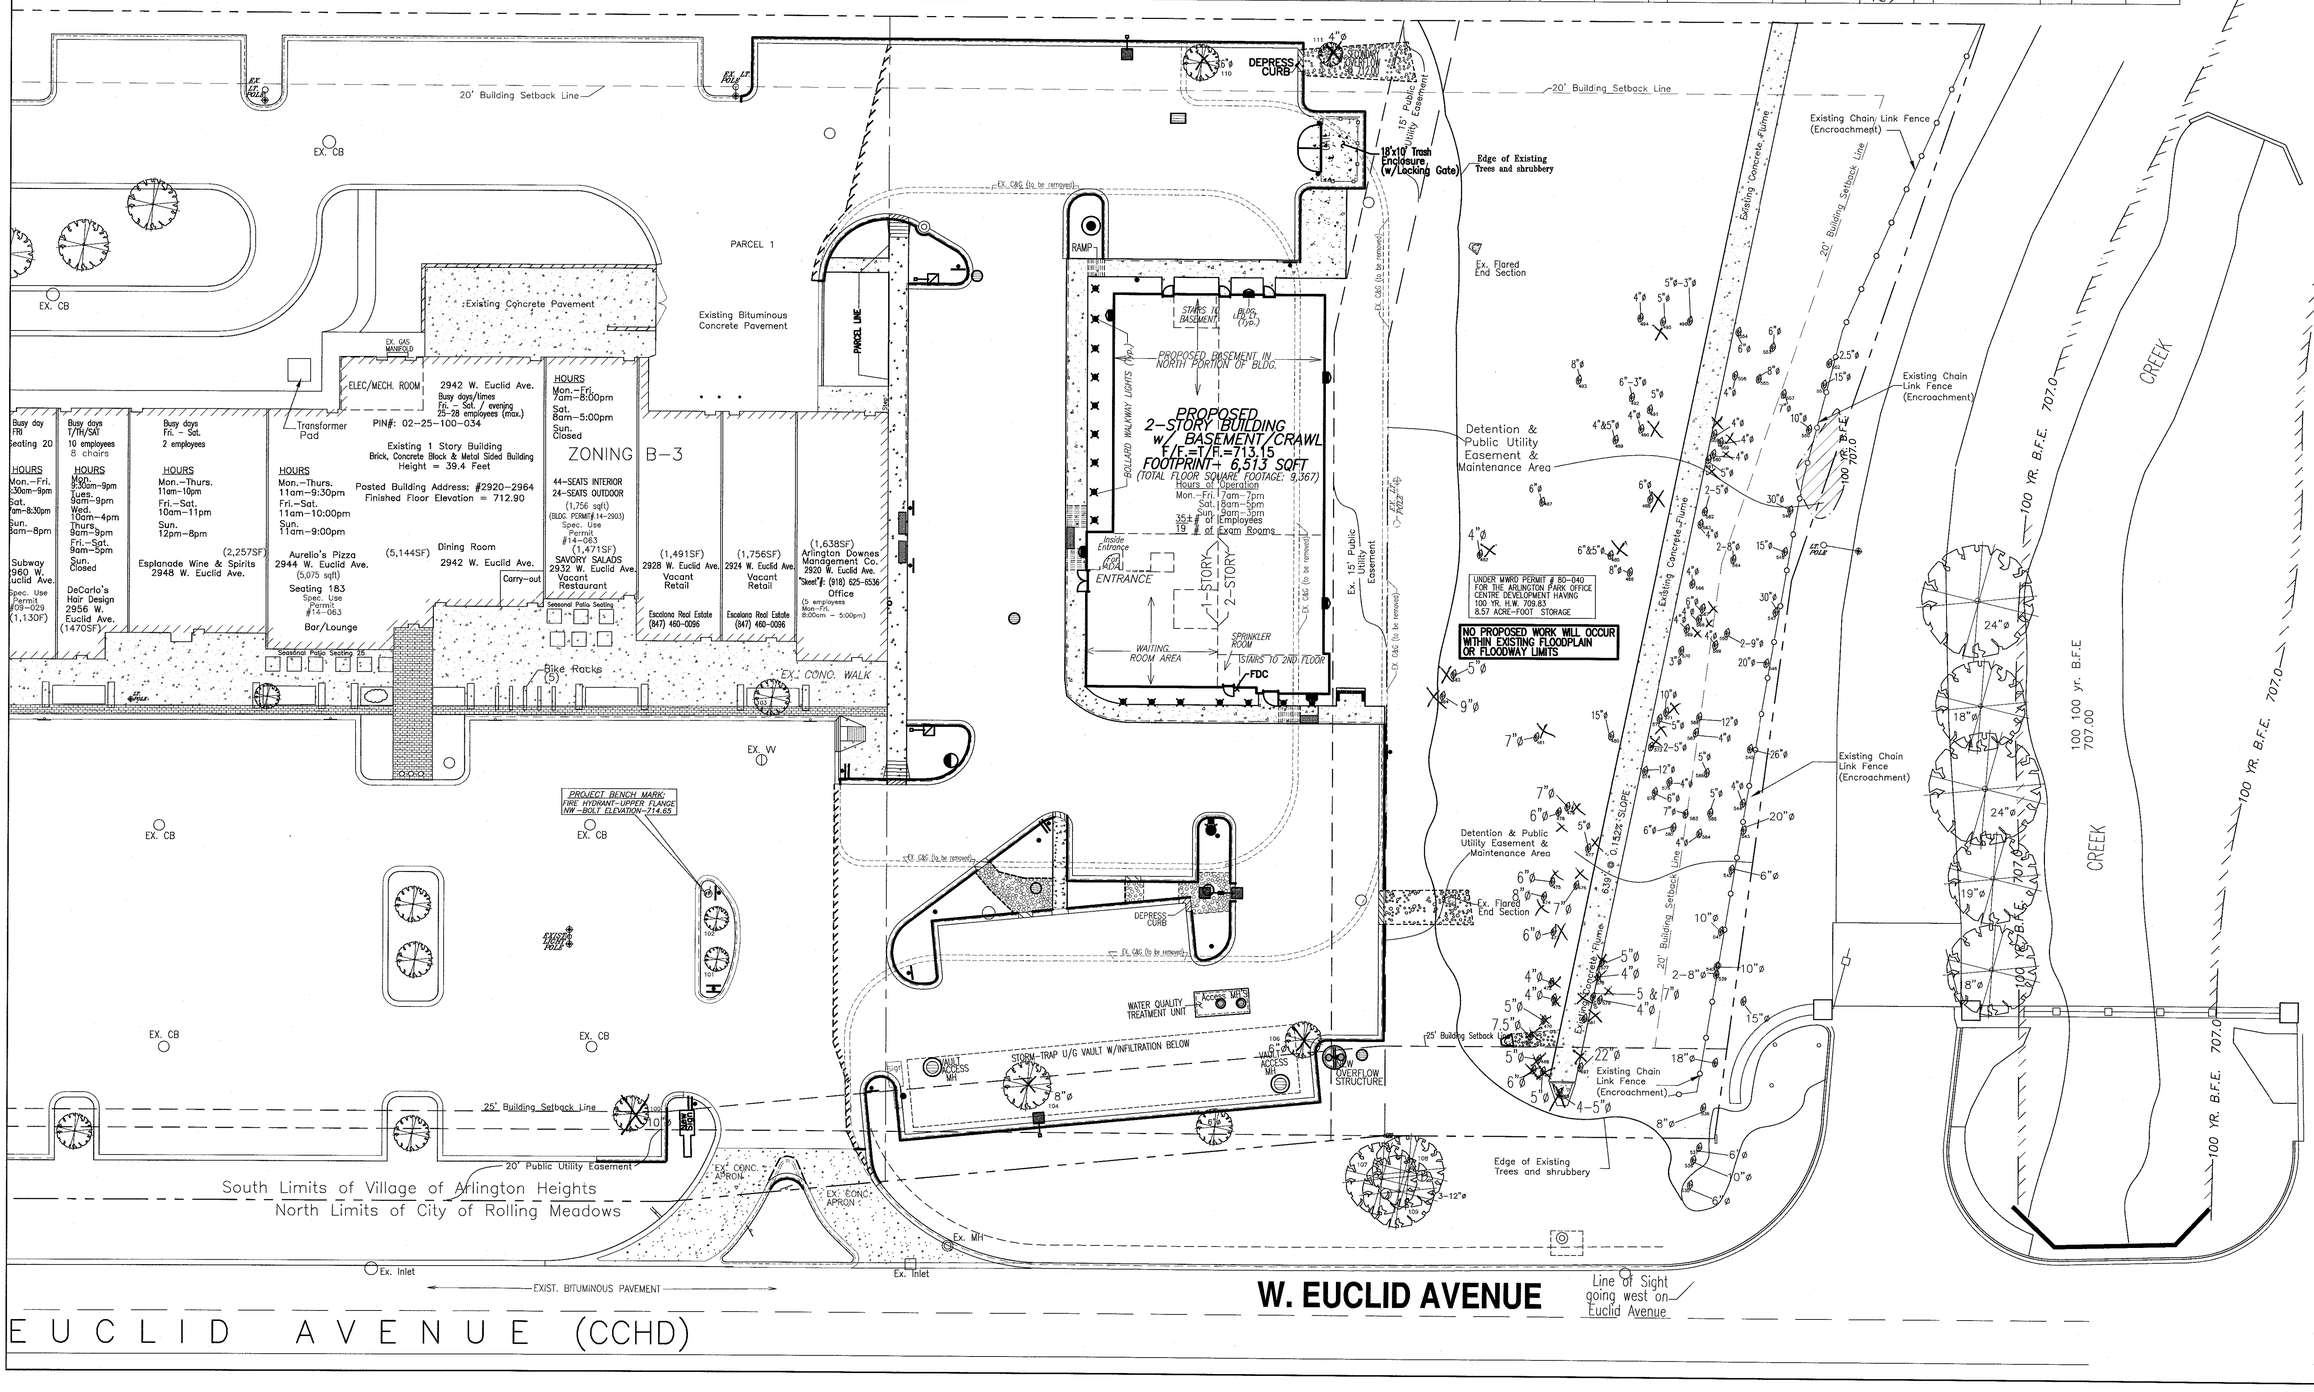

SCALE: 1"=20'

N

LEGEND

EXISTING / PROPOSED

- Combined Sewer
- Sanitary Sewer
- Storm Sewer
- Sanitary Manhole
- Storm Manhole
- Catch Basin
- Inlet
- Down Spout
- Water Main & Services
- Valve & Vault
- Pressure Connection
- Valve & Box
- Fire Hydrant
- Structure to be Abandoned
- Power Pole
- Overhead Electric Wires
- Spot Grade (Pavement or Ground)
- Contour
- Drainage Arrow
- Neenah Frame & Lid No.
- Structure Size "Ld"
- Type
- Structure No.—1-A (48") R-1772-B
- Rim Elevation
- Invert Elevation

TOPOGRAPHIC SURVEY

DAVID BYCROFT,PLS
NORMAN J. TOBERMAN & ASSOCIATES, LLC
115 SOUTH WILKE ROAD
SUITE 301
ARLINGTON HTS., IL 60005
PHN: (847) 439-8225
FAX: (847) 749-4104

AS-BUILT SURVEY

SARKO ENGINEERING, INC.
847 HIGHWAY JG
MT. HOREB, WI
(JOB NUMBER-41249)
PHN: (608) 832-6297

FUTURE OWNER

DR. PETER KICS
EMAIL: PETEKICS@GMAIL.COM
PHN: (847) 331-5938

NORMAN J. TOBERMAN & ASSOCIATES, LLC
CONSULTING CIVIL ENGINEERS & SURVEYORS
ATTENTION: CLIFF TOBERMAN, P.E.
115 S. WILKE ROAD, SUITE 301
ARLINGTON HEIGHTS, IL 60005
P. (847) 439-8225
F. (847) 749-4104
mail@toberman.us
www.toberman.us

DESIGN FIRM NO: 184005910
EXPIRES: 04-30-17

No.	Date	Revision
1	12/01/15	VAH Concept Review
2	2/2/16	ADDED TREE PRESERVATION PLAN

PROPOSED WESTGATE DENTAL FACILITY

2920-2964 WEST EUCLID AVE.
ARLINGTON HTS, IL 60005
(THE ESPLANADE)

NJT Project No.
#15-6464

TREE PRESERVATION PLAN

Sheet No.
T-1

Plot Date: 4-27-16