Legend

- Upgraded 600amp Power Service and New Dedicated Outlets
- Water Drain
- U Shape Electric Hoist System - 500lbs Max Load

Cremation by Water LLC

11 W. College Drive, Unit K

Arlington Heights, Illinois 60004
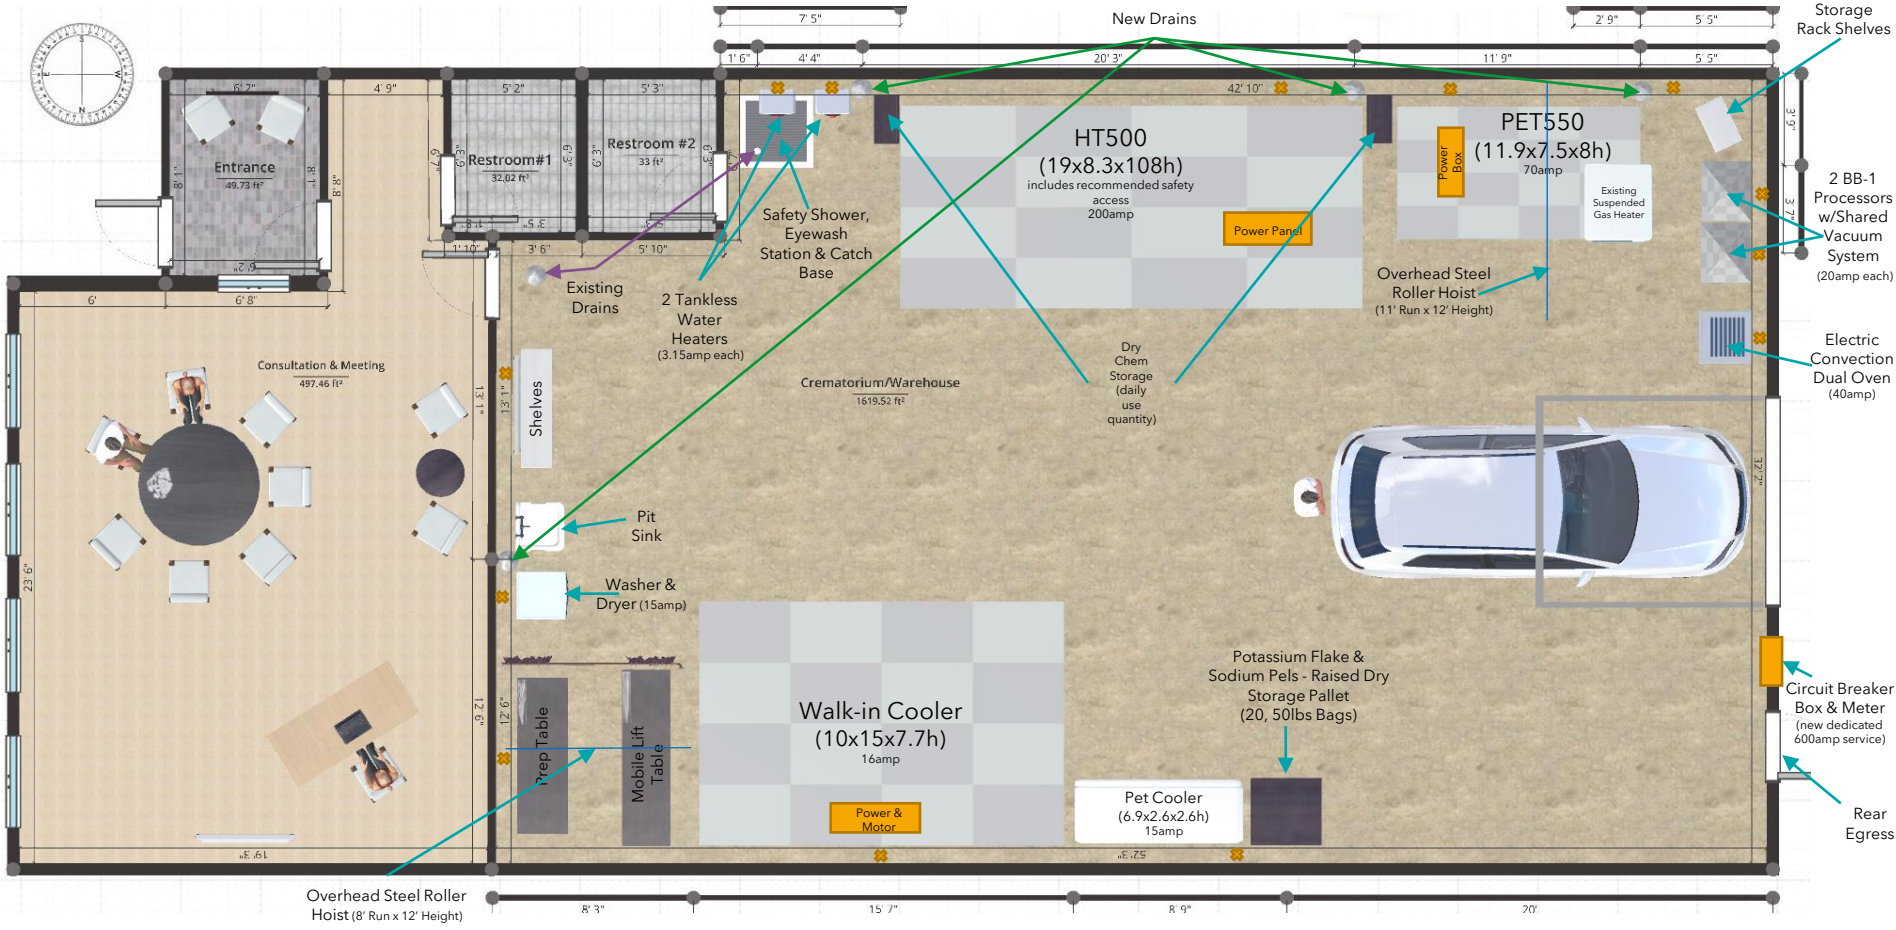
Ver.10