


THESE PLANS AND DESIGNS ARE COPYRIGHT PROTECTED AND MAY NOT BE USED IN WHOLE OR IN PART WITHOUT THE WRITTEN CONSENT OF PINNACLE ENGINEERING GROUP, LLC. DESIGNED: JSJ
DRAFTED: JSJ
REVIEWED: DUB

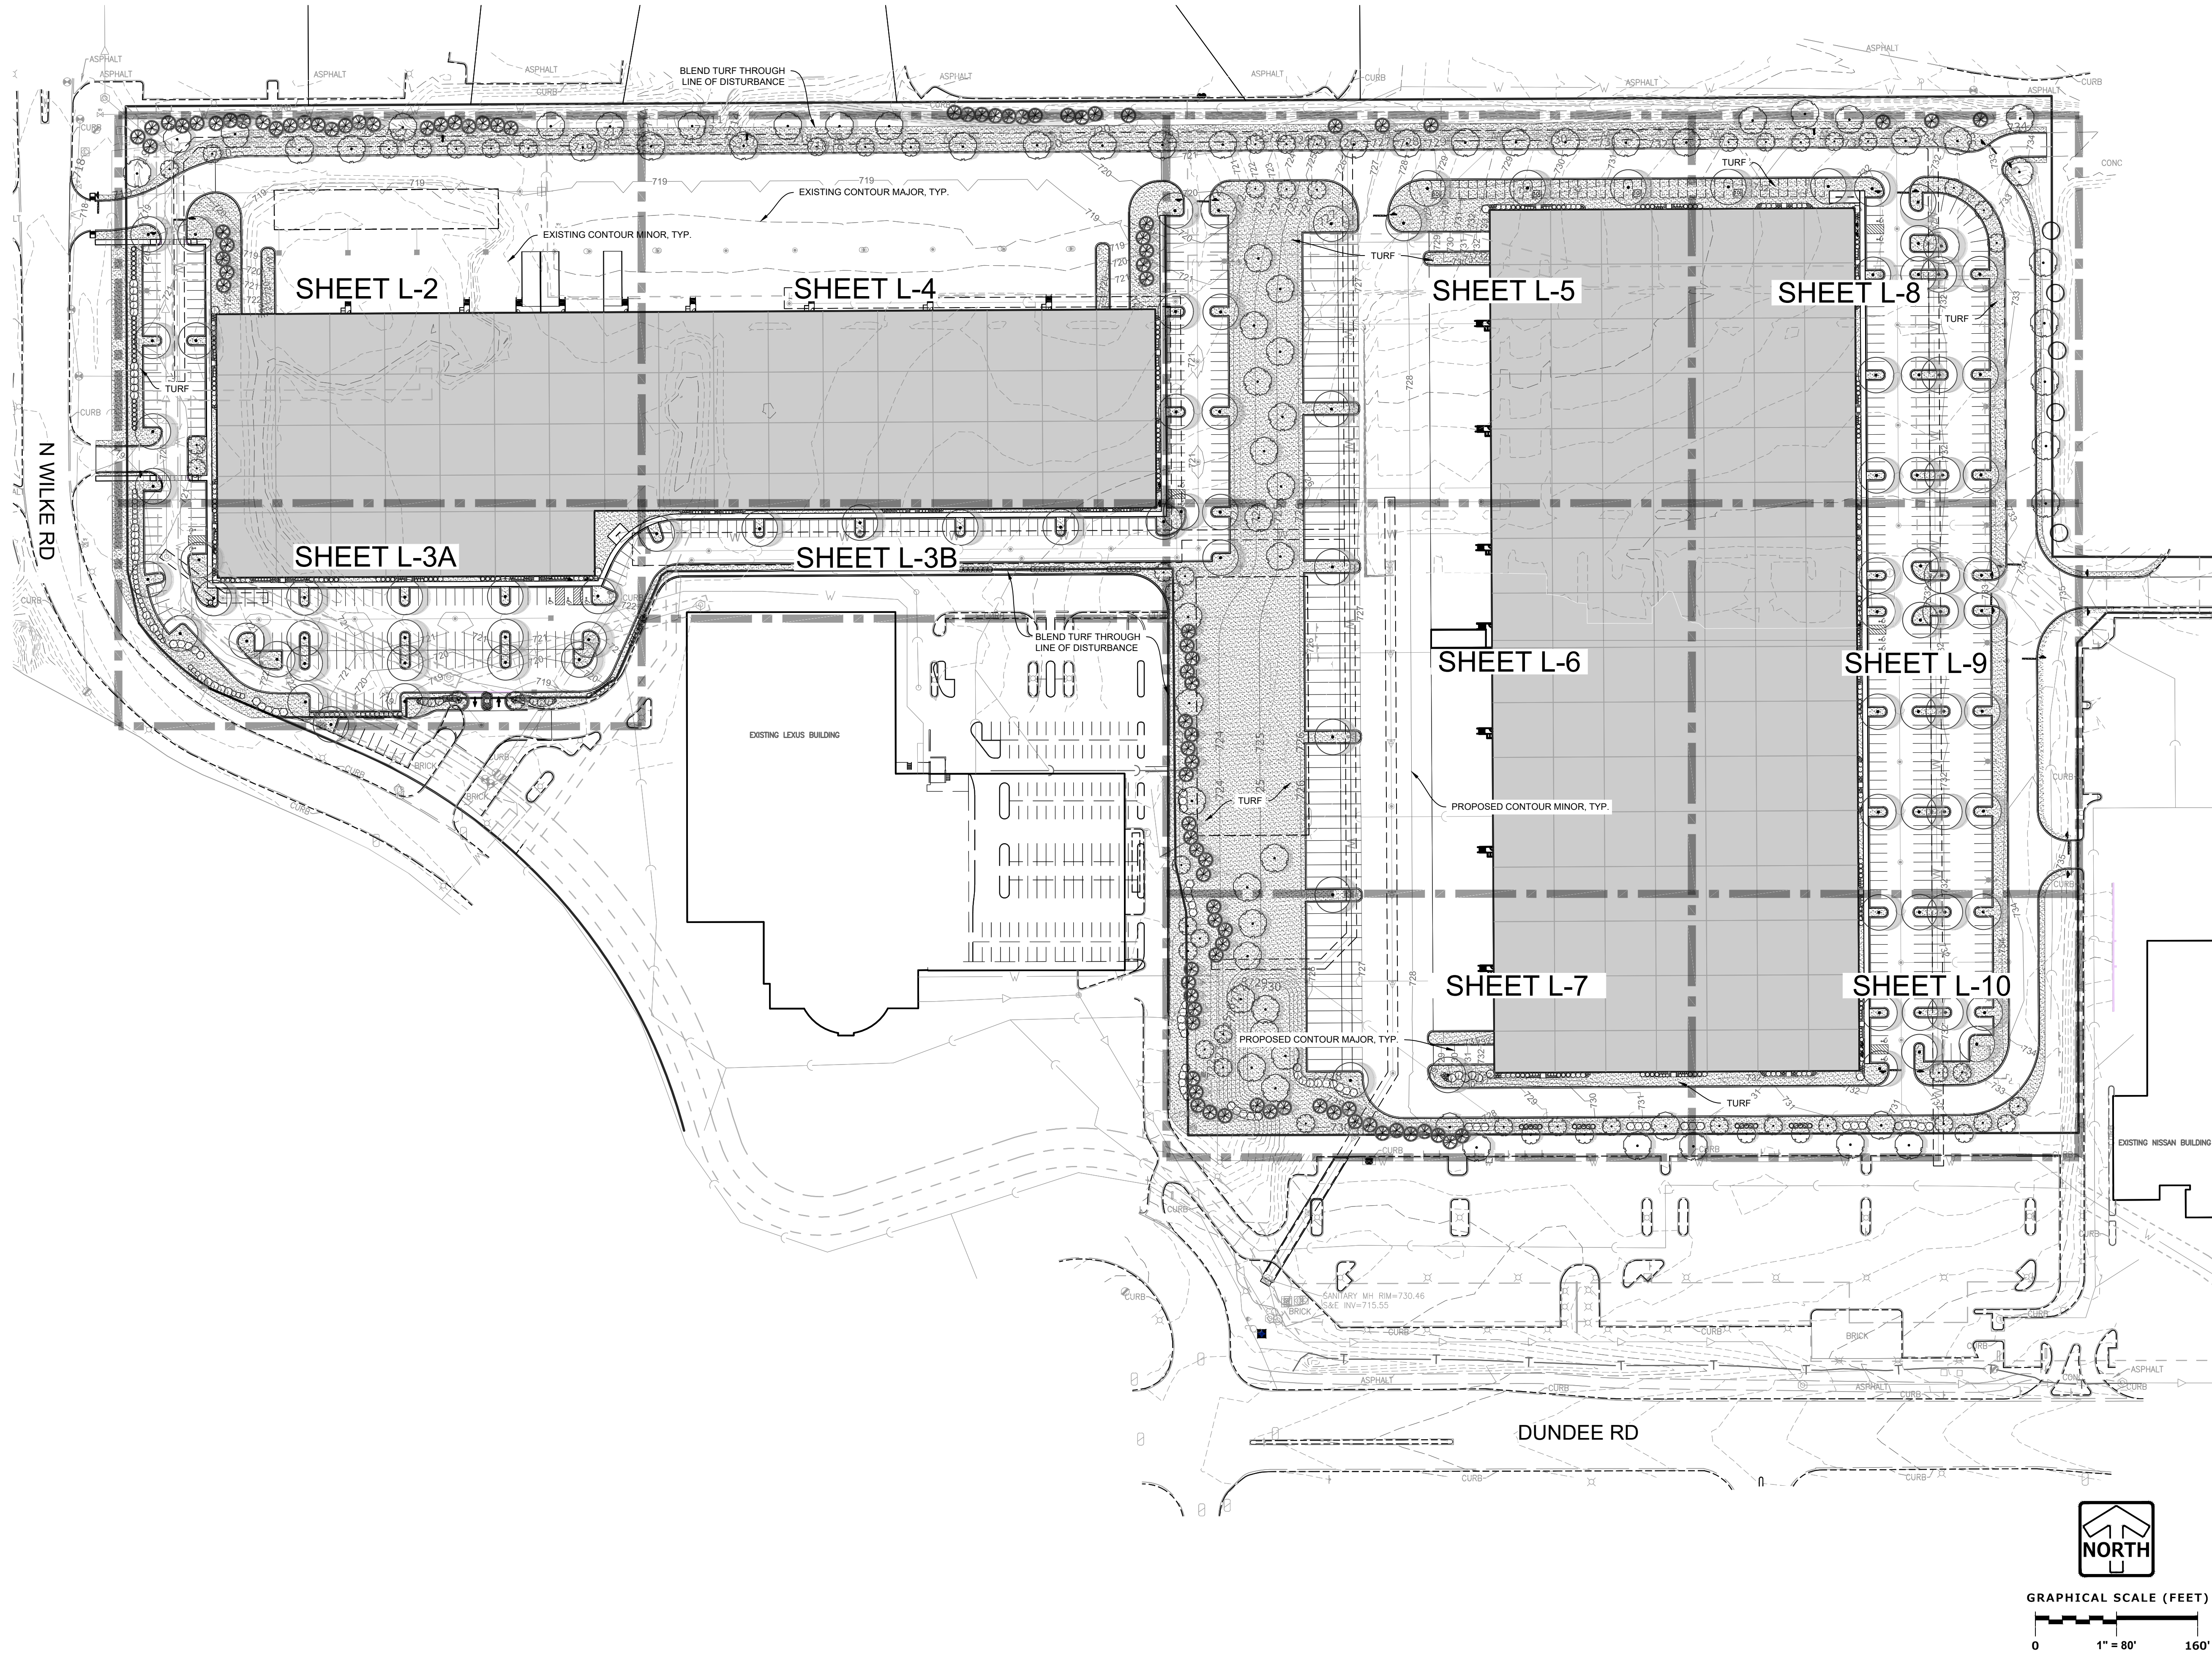


CONCEPT PLANT SCHEDULE

TREES	SIZE	QTY
DECIDUOUS TREE		70
Acer freemanii 'Autumn Fantasy' / Autumn Fantasy Maple	2.5" Cal.	14
Acer saccharum 'Flax Mill Majesty' / Flax Mill Majesty Maple	2.5" Cal.	14
Celtis occidentalis 'Chicagoland' / Chicagoland Hackberry	2.5" Cal.	14
Gymnocladus dioica / Kentucky Coffee Tree	2.5" Cal.	14
Tilia tomentosa 'Sterling' / Sterling Silver Linden	2.5" Cal.	14
ORNAMENTAL TREE		56
Amelanchier g. 'A B' / Autumn Brilliance Serviceberry- MS	6' Ht.	14
Malus x 'Prairie Maid' / Prairie Maid Crabapple	1" Cal.	14
Malus x 'Royal Raindrops' / Royal Raindrops Crabapple- MS	6' Ht.	14
Malus x 'Sugar Tyme' / Sugar Tyme Crabapple	1" Cal.	14
EVERGREEN TREE		97
Abies concolor / White Fir	5' Ht.	12
Abies concolor / White Fir	6' Ht.	13
Picea abies / Norway Spruce	5' Ht.	12
Picea abies / Norway Spruce	6' Ht.	13
Picea glauca 'Densata' / Black Hills Spruce	5' Ht.	12
Picea glauca 'Densata' / Black Hills Spruce	6' Ht.	13
Pinus strobus / Eastern White Pine	5' Ht.	12
Pinus strobus / Eastern White Pine	6' Ht.	13
PARKING ISLAND TREES		98
Acer freemanii 'Autumn Fantasy' / Autumn Fantasy Maple	4" Cal.	25
Acer saccharum 'Flax Mill Majesty' / Flax Mill Majesty Maple	4" Cal.	25
Celtis occidentalis 'Chicagoland' / Chicagoland Hackberry	4" Cal.	25
Gymnocladus dioica / Kentucky Coffee Tree	4" Cal.	25
SHRUBS		39
LARGE EVERGREEN SHRUB		39
Juniperus chinensis 'J.N. Select Blue' / Star Power Juniper	5' Ht.	13
Juniperus chinensis 'Mountbatten' / Mountbatten Juniper	5' Ht.	13
Thuja occidentalis 'Holmstrup' / Holmstrup Cedar	5' Ht.	13
LARGE DECIDUOUS SHRUB		62
Aronia arbutifolia 'Brilliantissima' / Brilliant Red Chokeberry	3' Ht.	21
Cephalanthus occid. 'Ping Pong' / Ping Pong Buttonbush	3' Ht.	21
Physocarpus opul. 'Center Glow' / Center Glow Ninebark	3' Ht.	21
MEDIUM DECIDUOUS SHRUB		180
Aronia melanocarpa 'Elate' / Glossy Black Chokeberry	3' Ht.	22
Hydrangea p. 'V. Strawberry' / Vanilla Strawberry Hydrangea	3' Ht.	22
Ilex verticillata 'Jim Dandy' / Jim Dandy Winterberry	3' Ht.	22
Ilex verticillata 'Red Sprite' / Red Sprite Winterberry	3' Ht.	22
Rosa x 'Purple Pavement' / Purple Pavement Rugosa Rose	3' Ht.	23
Salix purpurea 'Canyon Blue' / Canyon Blue Arctic Willow	3' Ht.	23
Sambucus nigra 'Black Lace' / Black Lace Elderberry	3' Ht.	23
Syringa meyeri 'Palibin' / Dwarf Korean Lilac	3' Ht.	23
MEDIUM EVERGREEN SHRUB		140
Juniperus chinensis 'Old Gold' / Old Gold Juniper	18" Ht.	28
Juniperus chinensis 'Sea Green' / Sea Green Juniper	18" Ht.	28
Juniperus virginiana 'Grey Owl' / Eastern Redcedar Juniper	18" Ht.	28
Taxus x media 'Densiformis' / Dense Yew	18" Ht.	28
Taxus x media 'Tauntonii' / Tauntoni Yew	18" Ht.	28
LOW EVERGREEN SHRUB		30
Juniperus horizontalis 'Youngstown' / Andorra Juniper	12" W	8
Juniperus sabina 'Buffalo' / Buffalo Juniper	12" W	8
Pinus mugo 'Slowmound' / Mugo Pine	12" W	8
Taxus x media 'Everlow' / Everlow Yew	12" W	8
SMALL DECIDUOUS SHRUB		120
Cornus stolonifera 'Arctic Fire' / Arctic Fire Dogwood	18" Ht.	30
Diervilla lonicera 'Kodiak Orange' / Kodiak Orange Diervilla	18" Ht.	30
Hydrangea paniculata 'Bobo' / Bobo Hydrangea	18" Ht.	30
Spiraea japonica 'Magic Carpet' / Magic Carpet Spirea	18" Ht.	30
TALL ORNAMENTAL GRASS		217
Calamagrostis x a 'Karl Foerster' / Karl Foerster Reed Grass	1 gal.	54
Miscanthus sinensis 'Oktoberfest' / Oktoberfest Miscanthus	1 gal.	54
Panicum virgatum 'Northwind' / Northwind Switch Grass	1 gal.	54
Schizachyrium s 'B H' / Blue Heaven Little Bluestem Grass	1 gal.	54
SHORT ORNAMENTAL GRASS		70
Eragrostis spectabilis / Purple Love Grass	1 gal.	35
Sporobolus heterolepis 'Tara' / Prairie Dropseed	1 gal.	35
SHRUB AREAS		865 sf
PERENNIALS		104
Allium x 'Summer Beauty' / Summer Beauty Allium	4.5" Cont.	41
Calamintha nepeta / Calamint	4.5" Cont.	41
Coreopsis verticillata 'Zagreb' / Zagreb Coreopsis	4.5" Cont.	32
Echinacea p. 'M Superior' / Magnus Superior Coneflower	4.5" Cont.	32
Geranium c. 'B Carmina' / Biokovo Carmina Cranesbill	4.5" Cont.	18
Hemerocallis x 'Stella de Oro' / Stella de Oro Daylily	4.5" Cont.	26
Nepeta x faassenii 'Novanepjuni' / Junior Walker Catmint	4.5" Cont.	18
Perovskia a 'Denim 'n Lace' / Denim 'n Lace Russian Sage	4.5" Cont.	11
Perovskia atriplicifolia 'Lisslitt' / Lacey Blue Russian Sage	4.5" Cont.	36
Rudbeckia f. 'V. Little Suzy' / Viette's Little Suzy Rudbeckia	4.5" Cont.	36
Salvia nemorosa 'May Night' / May Night Sage	4.5" Cont.	21
Sedum x 'Autumn Joy' / Autumn Joy Sedum	4.5" Cont.	25
GROUND COVERS		248,792 sf
TURF		248,792 sf
Turf Hydroseed / Reinders - Cadet 70/30 Fescue/Blue Mix		

NOTES

- SCREENING OF PARKING AREAS FROM THE R.O.W. SHALL BE 3 FT AT TIME OF INSTALLATION.
- THE SCREENING ALONG BOTH THE LEXUS DEALERSHIP PROPERTY LINE AND THE NORTHERN PROPERTY LINE ADJACENT TO THE TRUCK LOADING DOCKS SHALL BE INSTALLED AS SHOWN ON PLANS. THE EVERGREENS LOCATED IN THESE AREAS SHALL BE A COMBINATION OF HEIGHTS, WITH A PORTION BEING 5' HEIGHT AND THE REMAINDER BEING 6' HEIGHT. PLANTINGS SHALL BE INSTALLED AT A RATIO OF 60% AT 6' HEIGHT TO 40% AT 5' HEIGHT.

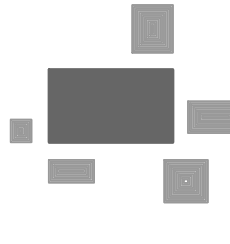

PINNACLE ENGINEERING GROUP
ENGINEERING | NATURAL RESOURCES | SURVEYING

PLAN | DESIGN | DELIVER
www.pinnacle-engr.com

CHICAGO OFFICE:
1051 E. MAIN ST. | SUITE 217
EAST DUNDEE, IL 60118
(847) 551-5300
CHICAGO | MILWAUKEE | NATIONWIDE

NORTHWEST GATEWAY CENTER
1400-1500 WEST DUNDEE ROAD
ARLINGTON HEIGHTS, ILLINOIS

REVISIONS		
1	VILLAGE COMMENTS	5/21/21
2	VILLAGE COMMENTS	7/7/21
3	VILLAGE COMMENTS	8/6/21

LANDSCAPE OVERVIEW

REG JOB No. 2283.00-11
REG PM BJD
START DATE 04/09/21
SCALE 1" = 80'


SHEET
L-1
OF
L-11

THESE PLANS AND DESIGNS ARE COPYRIGHT PROTECTED AND MAY NOT BE REPRODUCED IN WHOLE OR IN PART WITHOUT THE WRITTEN CONSENT OF PINNACLE ENGINEERING GROUP, LLC

DESIGNED: JSJ


DRAFTED: JSJ

REVIEWED: DUB

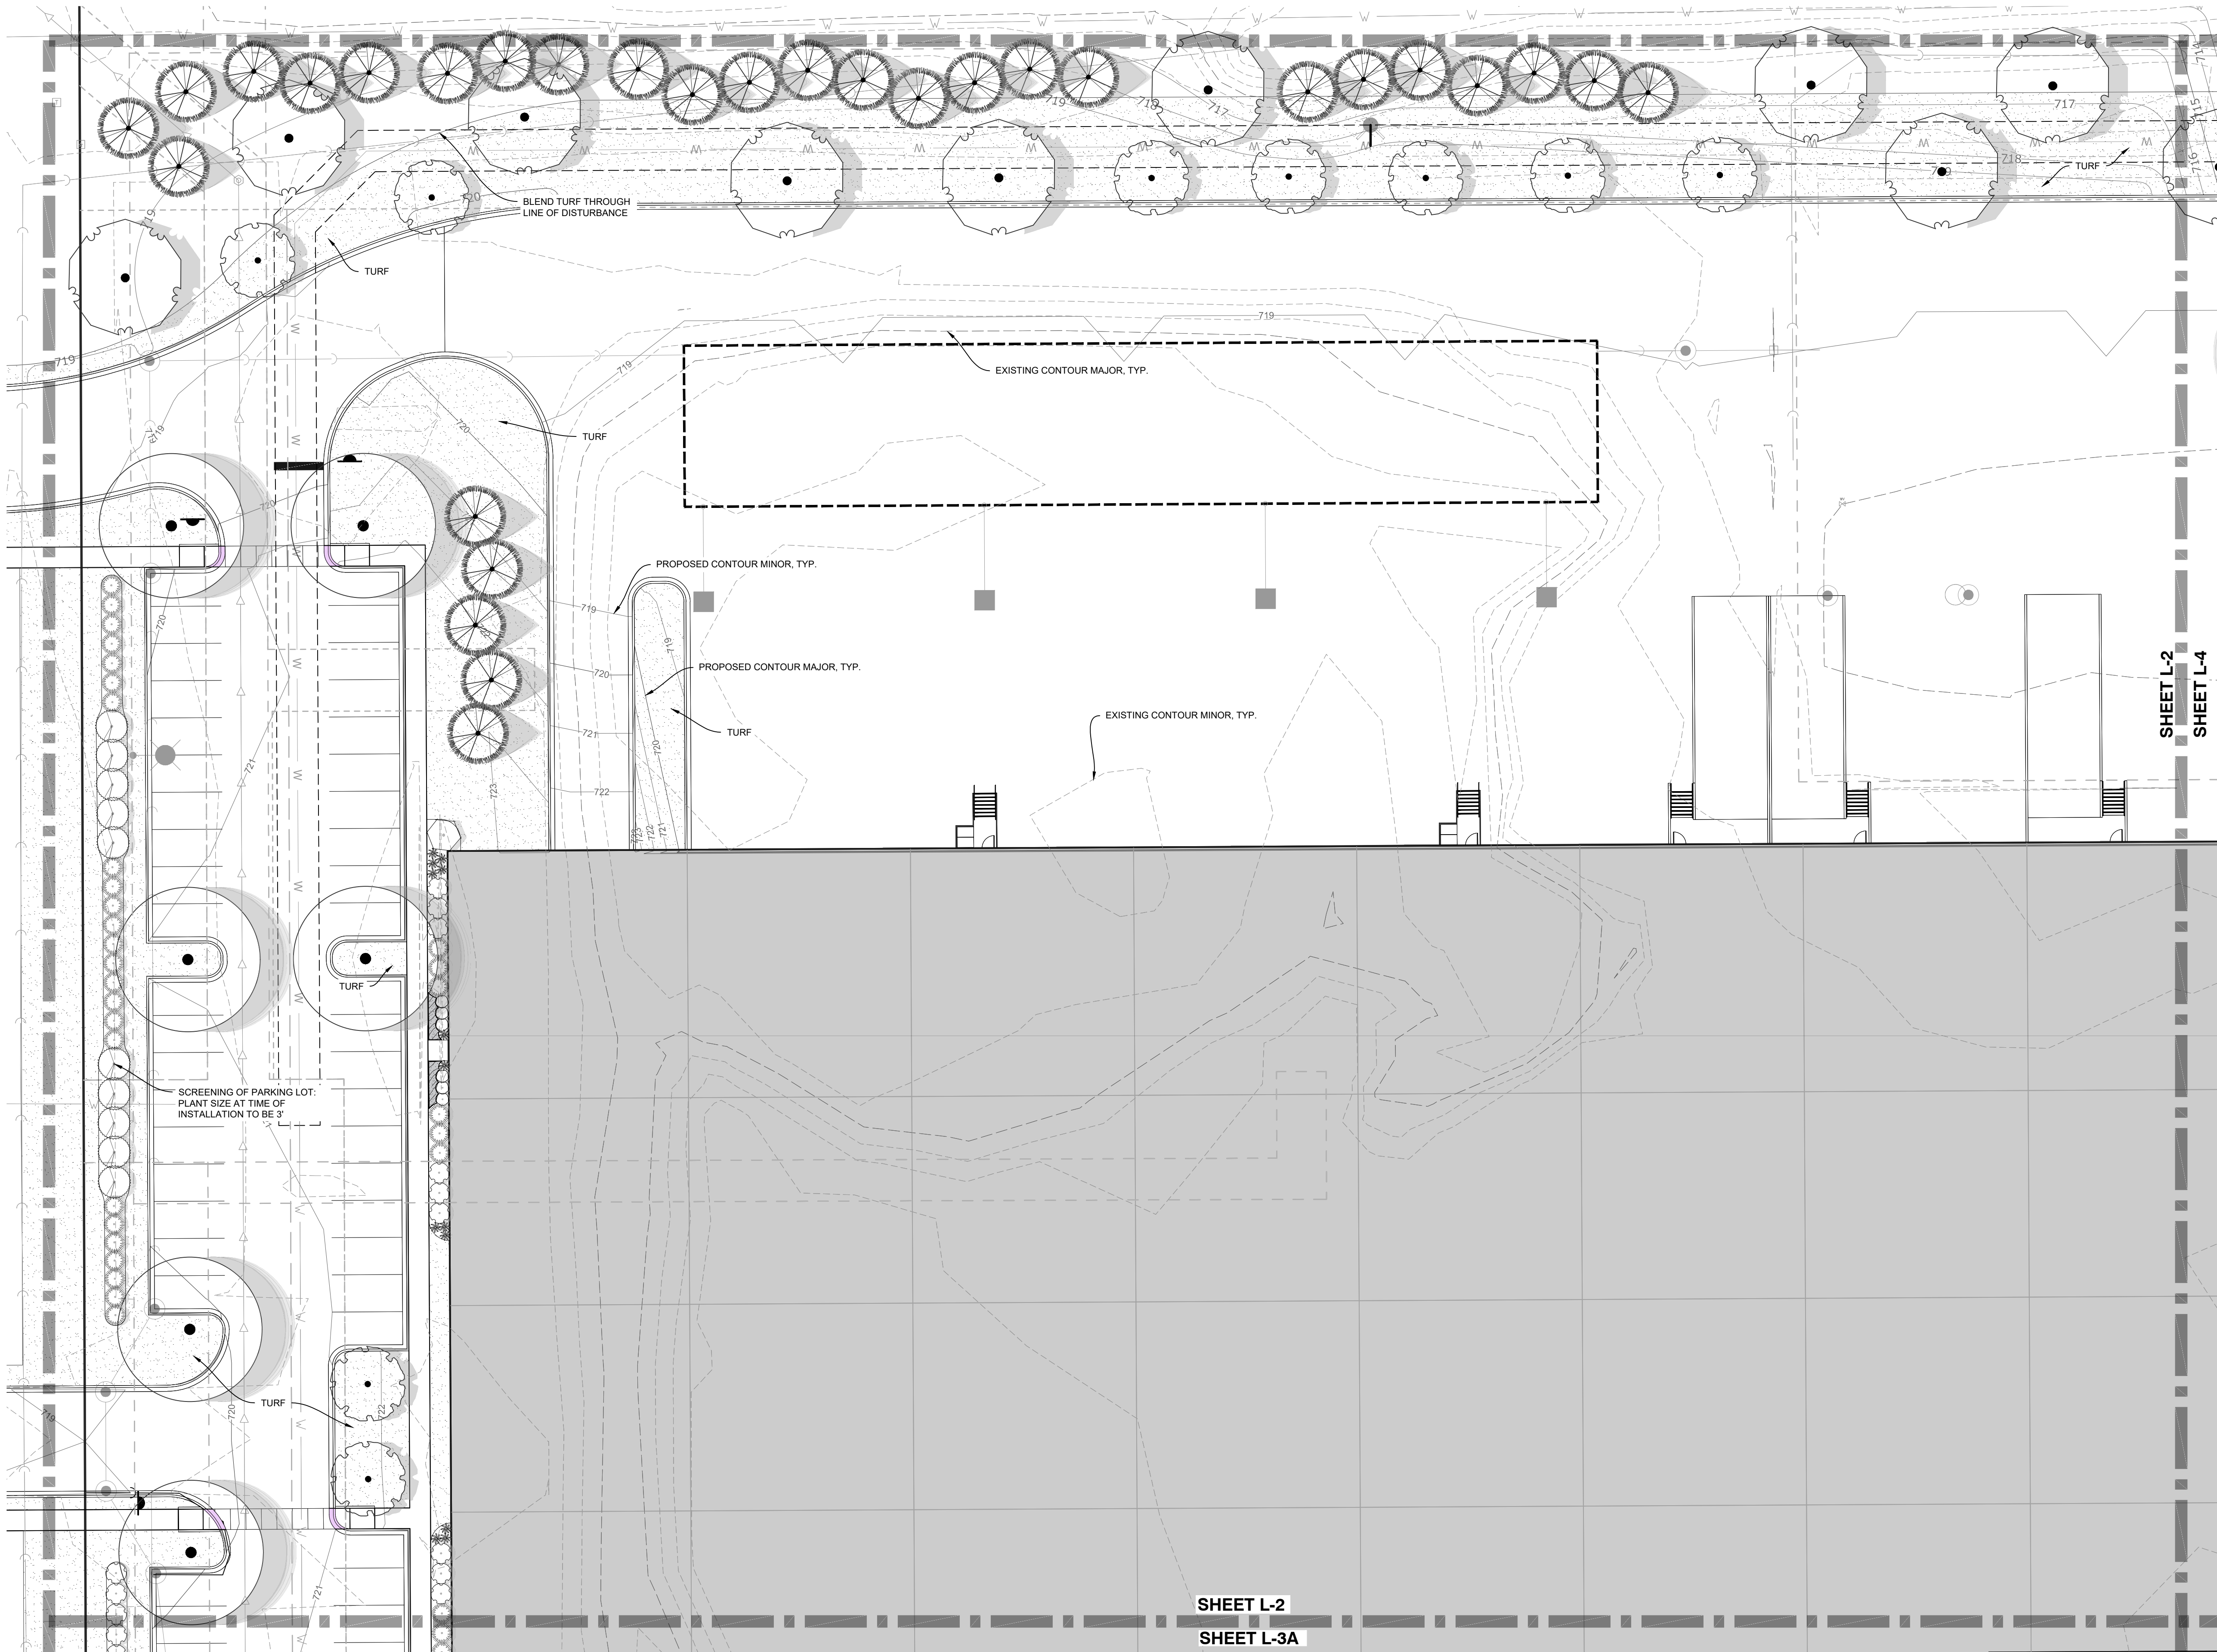


CONCEPT PLANT KEY

TREES	BOTANICAL / COMMON NAME
	DECIDUOUS TREE Acer freemanii 'Autumn Fantasy' / Autumn Fantasy Maple Acer saccharum 'Flax Mill Majesty' / Flax Mill Majesty Maple Celtis occidentalis 'Chicagoland' / Chicagoland Hackberry Gymnocladus dioica / Kentucky Coffee Tree Tilia tomentosa 'Sterling' / Sterling Silver Linden
	ORNAMENTAL TREE Amelanchier p. 'A.B.' / Autumn Brilliance Serviceberry- MS Malus x 'Prairie Maid' / Prairie Maid Crabapple Malus x 'Royal Raindrops' / Royal Raindrops Crabapple- MS Malus x 'Sugar Tyme' / Sugar Tyme Crabapple
	EVERGREEN TREE Abies concolor / White Fir Picea abies / Norway Spruce Picea glauca 'Densata' / Black Hills Spruce Pinus strobus / Eastern White Pine
	PARKING ISLAND TREES Acer freemanii 'Autumn Fantasy' / Autumn Fantasy Maple Acer saccharum 'Flax Mill Majesty' / Flax Mill Majesty Maple Celtis occidentalis 'Chicagoland' / Chicagoland Hackberry Gymnocladus dioica / Kentucky Coffee Tree
SHRUBS	BOTANICAL / COMMON NAME
	LARGE EVERGREEN SHRUB Juniperus chinensis 'J.N. Select Blue' / Star Power Juniper Juniperus chinensis 'Muntbatten' / Muntbatten Juniper Thuja occidentalis 'Holmstrup' / Holmstrup Cedar
	LARGE DECIDUOUS SHRUB Aronia arbutifolia 'Brilliantissima' / Brilliant Red Chokeberry Cephalanthus occidentalis 'Ping Pong' / Ping Pong Buttonbush Physocarpus opulifolius 'Center Glow' / Center Glow Ninebark
	MEDIUM DECIDUOUS SHRUB Aronia melanocarpa 'Eliata' / Glossy Black Chokeberry Hydrangea p. 'V. Strawberry' / Vanilla Strawberry Hydrangea Ilex verticillata 'Jim Dandy' / Jim Dandy Winterberry Ilex verticillata 'Red Sprite' / Red Sprite Winterberry Rosa 'Purple Pavement' / Purple Pavement Rugosa Rose Salix purpurea 'Canyon Blue' / Canyon Blue Arctic Willow Sambucus nigra 'Black Lace' / Black Lace Elderberry Syringa meyeri 'Palibin' / Dwarf Korean Lilac
	MEDIUM EVERGREEN SHRUB Juniperus chinensis 'Old Gold' / Old Gold Juniper Juniperus chinensis 'Sea Green' / Sea Green Juniper Juniperus virginiana 'Grey Owl' / Eastern Redcedar Juniper Taxus x media 'Densiformis' / Dense Yew Taxus x media 'Tauntonii' / Taunton Yew
	LOW EVERGREEN SHRUB Juniperus horizontalis 'Youngstown' / Andorra Juniper Juniperus sabina 'Buffalo' / Buffalo Juniper Pinus mugo 'Slowmound' / Mugo Pine Taxus x media 'Everlow' / Everlow Yew
	SMALL DECIDUOUS SHRUB Cornus stolonifera 'Arctic Fire' / Arctic Fire Dogwood Diervilla lonicera 'Kodiak Orange' / Kodiak Orange Diervilla Hydrangea paniculata 'Bobo' / Bobo Hydrangea Spiraea japonica 'Magic Carpet' / Magic Carpet Spirea
	TALL ORNAMENTAL GRASS Calamagrostis x a. 'Karl Foerster' / Karl Foerster Reed Grass Miscanthus sinensis 'Oktoberfest' / Oktoberfest Miscanthus Panicum virgatum 'Northwind' / Northwind Switch Grass Schizachyrium s. 'B.H.' / Blue Heaven Little Bluestem Grass
	SHORT ORNAMENTAL GRASS Eragrostis spectabilis / Purple Love Grass Sporobolus heterolepis 'Tara' / Prairie Dropseed
PERENNIAL AREAS	BOTANICAL / COMMON NAME
	PERENNIALS Allium x 'Summer Beauty' / Summer Beauty Allium Calamintha nepeta / Calamint Coreopsis verticillata 'Zagreb' / Zagreb Coreopsis Echinacea p. 'M. Superior' / Magnus Superior Coneflower Geranium c. 'B. Carmina' / Biokovo Carmina Cranesbill Hemerocallis x 'Stella de Oro' / Stella de Oro Daylily Nepeta x faassenii 'Novanepjun' / Junior Walker Catmint Perovskia a. 'Denim' / Denim Perovskia a. 'Lace' / Lace Russian Sage Rudbeckia f. 'V. Little Suzy' / Viette's Little Suzy Rudbeckia Salvia nemorosa 'May Night' / May Night Sage Sedum x 'Autumn Joy' / Autumn Joy Sedum
GROUND COVERS	BOTANICAL / COMMON NAME
	TURF Turf Hydroseed / Reinders - Cadet 70/30 Fescue/Blue Mix

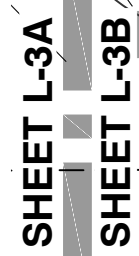

SHEET L-4
SHEET L-3E

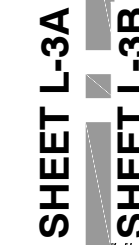

SHEET L-2
SHEET L-3A

TREES

ORNAMENTAL TREE
Amelanchier g `A B` / Autumn Brilliance Serviceberry- MS
Malus x `Prairie Maid` / Prairie Maid Crabapple
Malus x `Royal Raindrops` / Royal Raindrops Crabapple- MS
Malus x `Sugar Tyme` / Sugar Tyme Crabapple

EVERGREEN TREE
Abies concolor / White Fir
Picea abies / Norway Spruce
Picea glauca 'Densata' / Black Hills Spruce
Pinus strobus / Eastern White Pine

PARKING ISLAND TREES
Acer freemanii 'Autumn Fantasy' / Autumn Fantasy Maple
Acer saccharum 'Flax Mill Majesty' / Flax Mill Majesty Maple
Celtis occidentalis 'Chicagoland' / Chicagoland Hackberry
Gymnocladus dioica / Kentucky Coffee Tree

BOTANICAL / COMMON NAME

LARGE EVERGREEN SHRUB

Juniperus chinensis `J.N. Select Blue` / Star Power Juniper

Juniperus chinensis `Mountbatten` / Mountbatten Juniper

Thuja occidentalis `Holmstrup` / Holmstrup Cedar

LARGE DECIDUOUS SHRUB
Aronia arbutifolia 'Brilliantissima' / Brilliant Red Chokeberry
Cephalanthus occid. 'Ping Pong' / Ping Pong Buttonbush
Physocarpus opul. 'Center Glow' / Center Glow Ninebark

MEDIUM DECIDUOUS SHRUB

Aronia melanocarpa 'Elate' / Glossy Black Chokeberry
Hydrangea p 'V. Strawberry' / Vanilla Strawberry Hydrangea
Ilex verticillata 'Jim Dandy' / Jim Dandy Winterberry
Ilex verticillata 'Red Sprite' / Red Sprite Winterberry
Rosa r 'Purple Pavement' / Purple Pavement Rugosa Rose
Salix purpurea 'Canyon Blue' / Canyon Blue Arctic Willow
Sambucus nigra 'Black Lace' / Black Lace Elderberry
Syringa meyeri 'Palibin' / Dwarf Korean Lilac

MEDIUM EVERGREEN SHRUB
Juniperus chinensis 'Old Gold' / Old Gold Juniper
Juniperus chinensis 'Sea Green' / Sea Green Juniper
Juniperus virginiana 'Grey Owl' / Eastern Redcedar Juniper
Taxus x media 'Densiformis' / Dense Yew
Taxus x media 'Tauntonii' / Tauton Yew

Juniperus horizontalis `Youngstown' / Andorra Juniper
Juniperus sabina `Buffalo' / Buffalo Juniper
Pinus mugo `Slowmound' / Mugo Pine
Taxus x media `Everlow' / Everlow Yew

Cornus stolonifera `Arctic Fire` / Arctic Fire Dogwood
 Diervilla lonicera `Kodiak Orange` / Kodiak Orange Diervilla
 Hydrangea paniculata `Bobo` / Bobo Hydrangea
 Spiraea japonica `Magic Carpet` / Magic Carpet Spirea

Calamagrostis x a 'Karl Foerster' / Karl Foerster Reed Grass
Miscanthus sinensis 'Oktoberfest' / Oktoberfest Miscanthus
Panicum virgatum 'Northwind' / Northwind Switch Grass
Schizachyrium s 'B H' / Blue Heaven Little Bluestem Grass


Eragrostis spectabilis / Purple Love Grass
Sporobolus heterolepis `Tara` / Prairie Dropseed

<u>PERENNIAL AREAS</u>	<u>BOTANICAL / COMMON NAME</u>
------------------------	--------------------------------

PERENNIALS
Allium x 'Summer Beauty' / Summer Beauty Allium
Calamintha nepeta / Calamint
Coreopsis verticillata 'Zagreb' / Zagreb Coreopsis
Echinacea p. 'M Superior' / Magnus Superior Coneflower
Geranium c. 'B. Marina' / Biokovo Marina Cranesbill
Hemerocallis x 'Stella de Oro' / Stella de Oro Daylily
Nepeta x faasseni 'Novapenijn' / Junior Walker Catmint
Perovskia a. 'Denim' n. 'Lace' / Denim n. Lace Russian Sage
Rudbeckia f. 'V. Little Suzie' / Viette's Little Suzie Rudbeckia
Salvia nemorosa 'May Night' / May Night Sage
Sedum x 'Autumn Joy' / Autumn Joy Sedum

<u>GROUND COVERS</u>	<u>BOTANICAL / COMMON NAME</u>
----------------------	--------------------------------

Turf
Turf Hydroseed / Reinders - Cadet 70/30 Fescue/Blue Mix

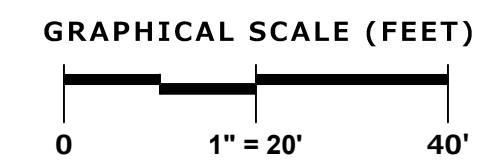

		REVISIONS	
1	VILLAGE COMMENTS	5/21/21	_____
2	VILLAGE COMMENTS	7/7/21	_____
3	VILLAGE COMMENTS	8/6/21	_____
	_____		_____


LANDSCAPE ENLARGEMENT

THESE PLANS AND DESIGNS ARE COPYRIGHT PROTECTED AND MAY NOT BE USED IN WHOLE OR IN PART WITHOUT THE WRITTEN CONSENT OF PINNACLE ENGINEERING GROUP, LLC.

DESIGNED: JSJ

DESIGNED: JSJ

DESIGNED: JSJ

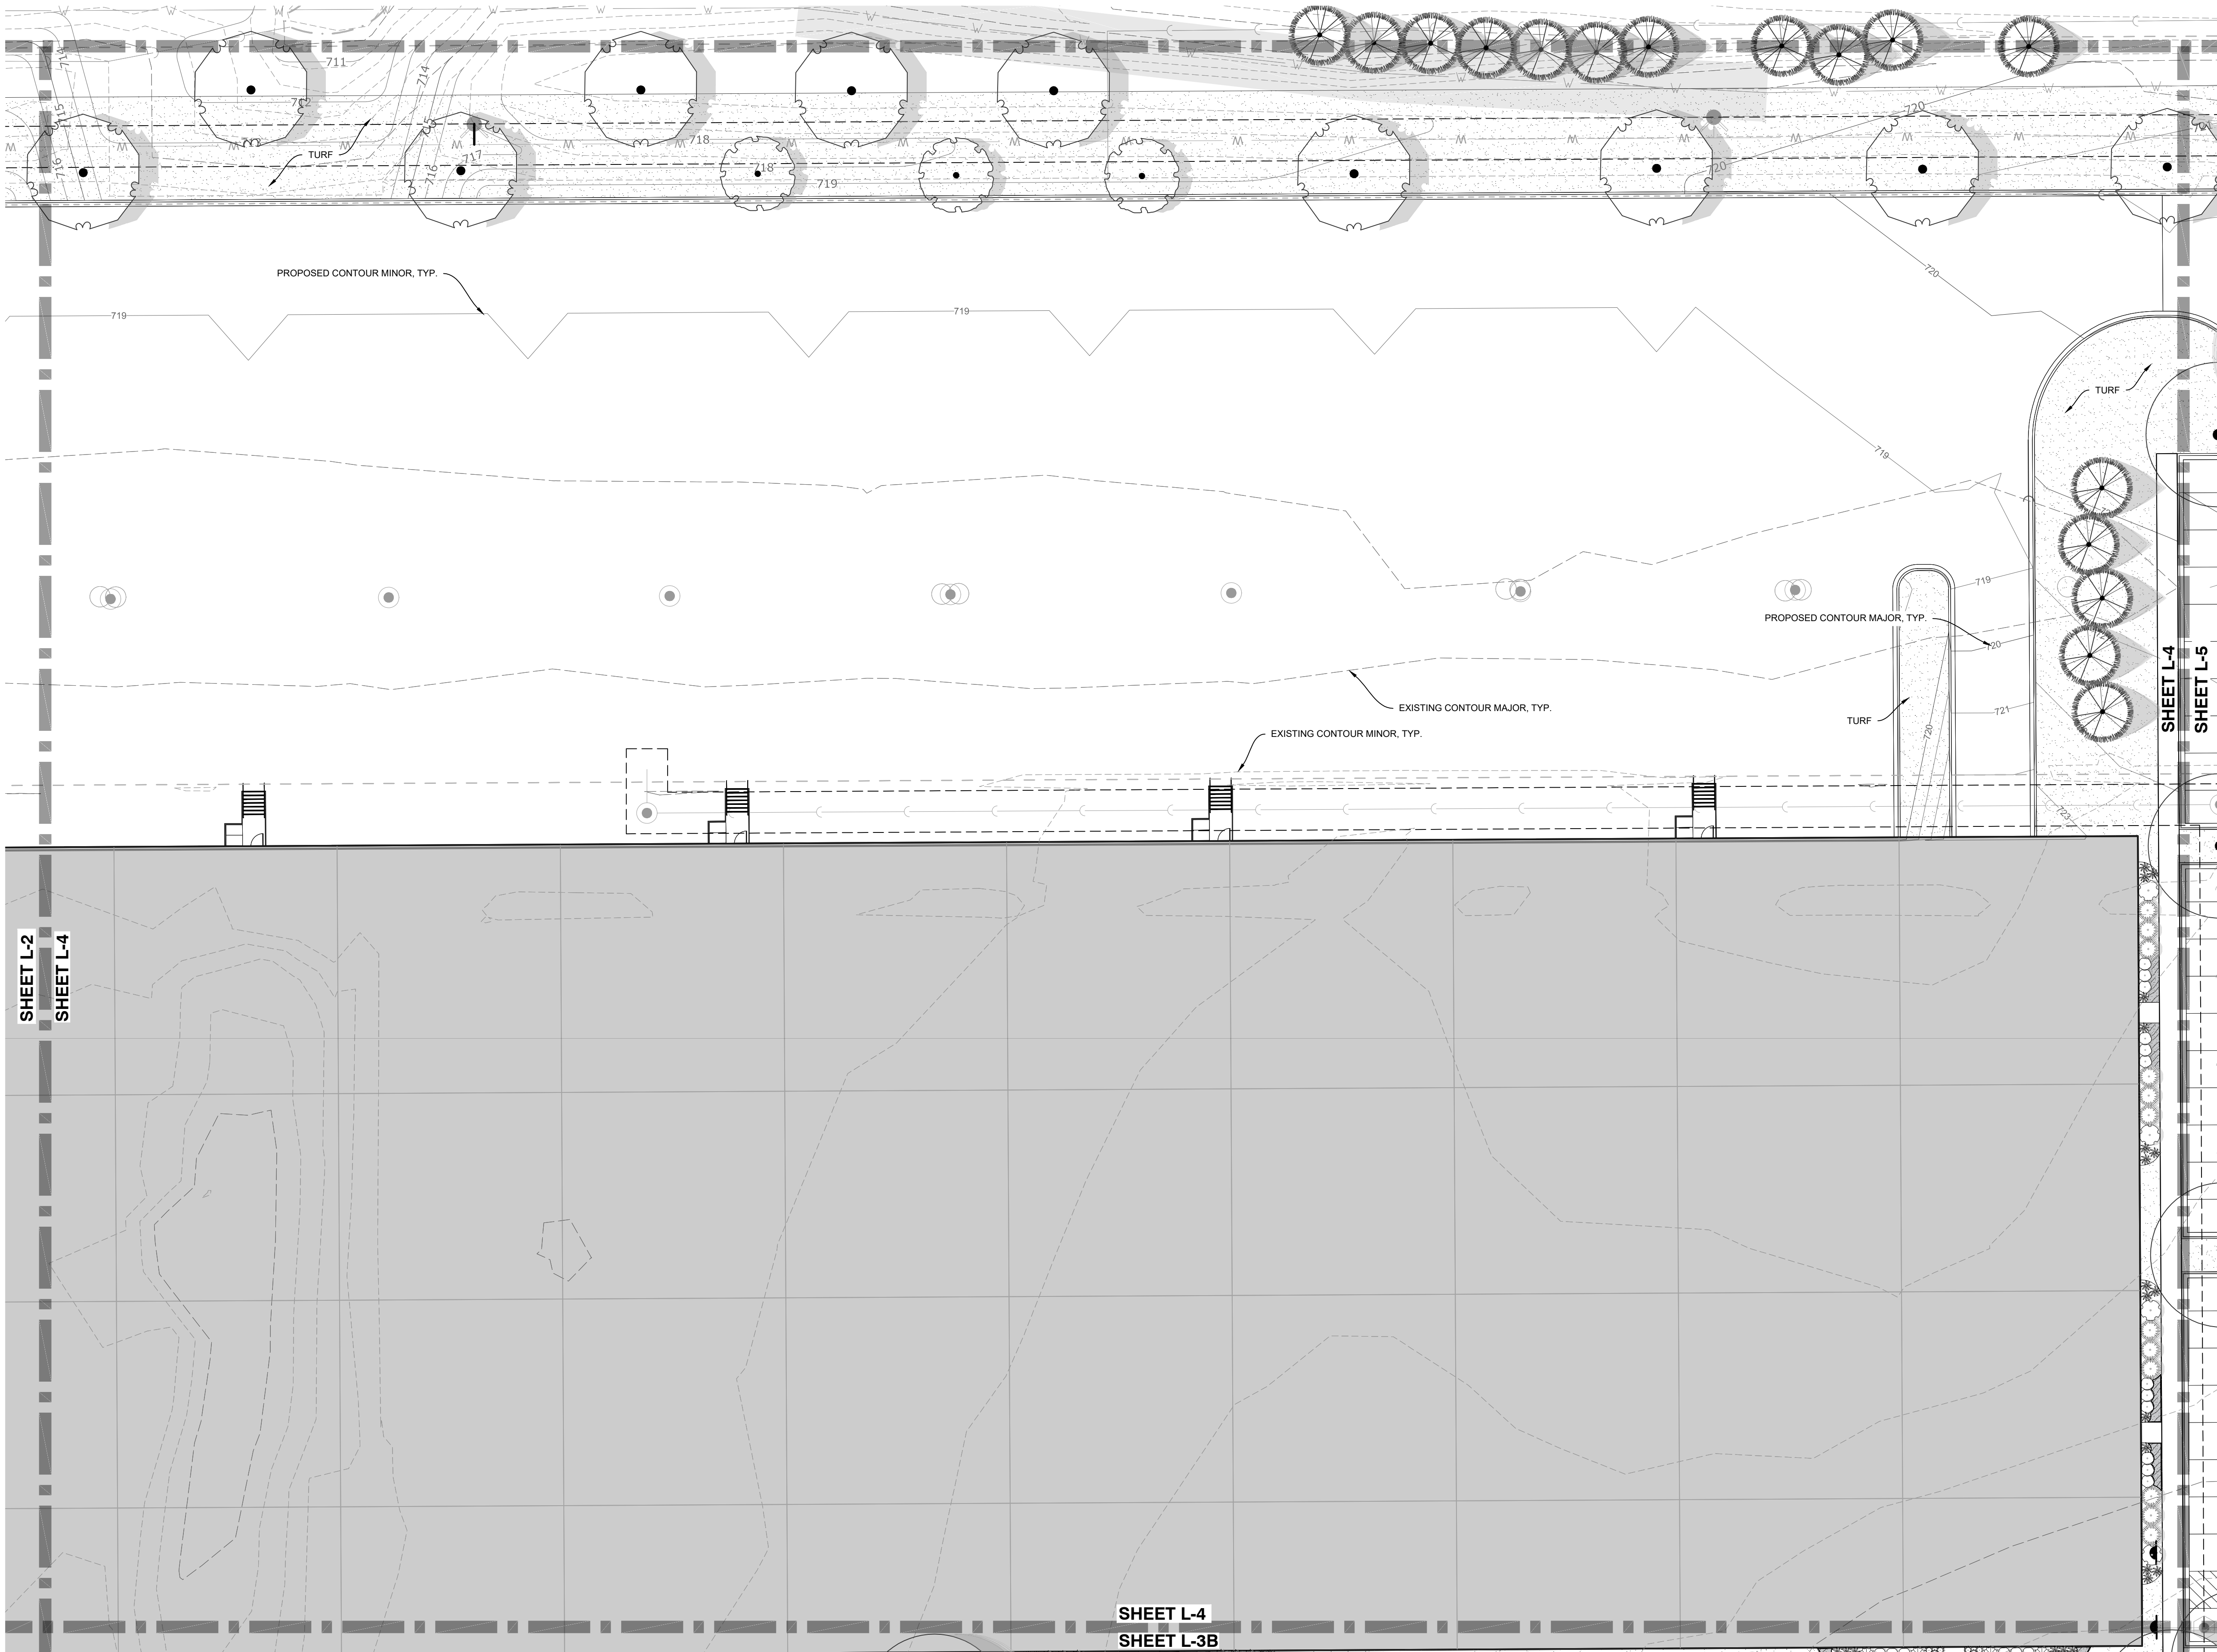

CONCEPT PLANT KEY

BOTANICAL / COMMON NAME

DECIDUOUS TREE
Acer freemanii 'Autumn Fantasy' / Autumn Fantasy Maple
Acer saccharum 'Flax Mill Majesty' / Flax Mill Majesty Maple
Celtis occidentalis 'Chicagoland' / Chicagoland Hackberry
Gymnocladus dioica / Kentucky Coffee Tree
Tilia tomentosa 'Sterling' / Sterling Silver Linden

ORNAMENTAL TREE
Amelanchier g. 'A.B.' / Autumn Brilliance Serviceberry- MS
Malus x 'Prairie Maid' / Prairie Maid Crabapple
Malus x 'Royal Raindrops' / Royal Raindrops Crabapple- MS
Malus x 'Sugar Tyme' / Sugar Tyme Crabapple

EVERGREEN TREE
Abies concolor / White Fir
Picea abies / Norway Spruce
Picea glauca 'Densata' / Black Hills Spruce
Pinus strobus / Eastern White Pine

PARKING ISLAND TREES
Acer freemanii 'Autumn Fantasy' / Autumn Fantasy Maple
Acer saccharum 'Flax Mill Majesty' / Flax Mill Majesty Maple
Celtis occidentalis 'Chicagoland' / Chicagoland Hackberry
Gymnocladus dioica / Kentucky Coffee Tree

BOTANICAL / COMMON NAME

LARGE EVERGREEN SHRUB
Juniperus chinensis 'J.N. Select Blue' / Star Power Juniper
Juniperus chinensis 'Mountbatten' / Mountbatten Juniper
Thuja occidentalis 'Holmstrup' / Holmstrup Cedar

LARGE DECIDUOUS SHRUB
Aronia arbutifolia 'Brilliantissima' / Brilliant Red Chokeberry
Cephalanthus occidentalis 'Ping Pong' / Ping Pong Buttonbush
Physocarpus opulifolius 'Center Glow' / Center Glow Ninebark

MEDIUM DECIDUOUS SHRUB
Aronia melanocarpa 'Elati' / Glossy Black Chokeberry
Hydrangea p. 'V. Strawberry' / Vanilla Strawberry Hydrangea
Ilex verticillata 'Jim Dandy' / Jim Dandy Winterberry
Ilex verticillata 'Red Sprite' / Red Sprite Winterberry
Rosa 'Purple Pavement' / Purple Pavement Rugosa Rose
Salix purpurea 'Canyon Blue' / Canyon Blue Arctic Willow
Sambucus nigra 'Black Lace' / Black Lace Elderberry
Syringa meyeri 'Palibin' / Dwarf Korean Lilac

MEDIUM EVERGREEN SHRUB
Juniperus chinensis 'Old Gold' / Old Gold Juniper
Juniperus chinensis 'Sea Green' / Sea Green Juniper
Juniperus virginiana 'Grey Owl' / Eastern Redcedar Juniper
Taxus x media 'Densiformis' / Dense Yew
Taxus x media 'Tauntonii' / Tauntoni Yew

LOW EVERGREEN SHRUB
Juniperus horizontalis 'Youngstown' / Andorra Juniper
Juniperus sabina 'Buffalo' / Buffalo Juniper
Pinus mugo 'Slowmound' / Mugo Pine
Taxus x media 'Everlow' / Everlow Yew

SMALL DECIDUOUS SHRUB
Cornus stolonifera 'Arctic Fire' / Arctic Fire Dogwood
Diervilla lonicera 'Kodiak Orange' / Kodiak Orange Diervilla
Hydrangea paniculata 'Bobo' / Bobo Hydrangea
Spiraea japonica 'Magic Carpet' / Magic Carpet Spirea

TALL ORNAMENTAL GRASS
Calamagrostis x a 'Karl Foerster' / Karl Foerster Reed Grass
Miscanthus sinensis 'Oktoberfest' / Oktoberfest Miscanthus
Panicum virgatum 'Northwind' / Northwind Switch Grass
Schizachyrium s. 'B.H.' / Blue Heaven Little Bluestem Grass

SHORT ORNAMENTAL GRASS
Eragrostis spectabilis 'Purple Love Grass'
Sporobolus heterolepis 'Tara' / Prairie Dropseed

PERENNIAL AREAS

BOTANICAL / COMMON NAME

PERENNIALS
Allium x 'Summer Beauty' / Summer Beauty Allium
Calamintha nepeta / Calamint
Coreopsis verticillata 'Zagreb' / Zagreb Coreopsis
Echinacea p. 'M. Superior' / Magnus Superior Coneflower
Geranium c. 'B. Carmina' / Biokovo Carmina Cranesbill
Hemerocallis x 'Stella de Oro' / Stella de Oro Daylily
Nepeta x faassenii 'Novanepjun' / Junior Walker Catmint
Perovskia a. 'Denim' / Denim 'n Lace Russian Sage
Rudbeckia f. 'V. Little Suzy' / Vlette 's Little Suzy Rudbeckia
Salvia nemorosa 'May Night' / May Night Sage
Sedum x 'Autumn Joy' / Autumn Joy Sedum



GROUND COVERS

BOTANICAL / COMMON NAME

TURF
Turf Hydroseed / Reinders - Cadet 70/30 Fescue/Blue Mix



GRAPHICAL SCALE (FEET)

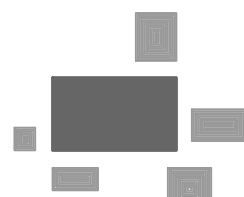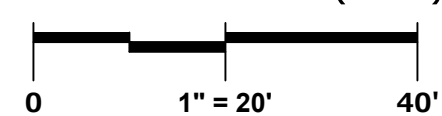

PINNACLE ENGINEERING GROUP

ENGINEERING | NATURAL RESOURCES | SURVEYING

PLAN | DESIGN | DELIVER
www.pinnacle-engr.com

CHICAGO OFFICE:
1051 E. MAIN ST., SUITE 217
EAST DUNDEE, IL 60118
(847) 551-5300

CHICAGO | MILWAUKEE | NATIONWIDE

NORTHWEST GATEWAY CENTER
1400-1500 WEST DUNDEE ROAD
ARLINGTON HEIGHTS, ILLINOIS

REVISIONS

1	VILLAGE COMMENTS	5/21/21			
2	VILLAGE COMMENTS	7/7/21			
3	VILLAGE COMMENTS	8/6/21			

LANDSCAPE ENLARGEMENT

PEGS JOB No. 2283.00-1L

REG. PM. BDI

START DATE 04/09/21

SCALE 1" = 20'

SHEET L-4 OF L-11

www.pinnacle-engr.com


LANDSCAPE ENLARGEMENT

THESE PLANS AND DESIGNS ARE COPYRIGHT PROTECTED AND MAY NOT BE USED IN WHOLE OR IN PART WITHOUT THE WRITTEN CONSENT OF PINNACLE ENGINEERING GROUP, LLC

DESIGNED: JSJ


DRAFTED: JSJ


REVIEWED: DUB

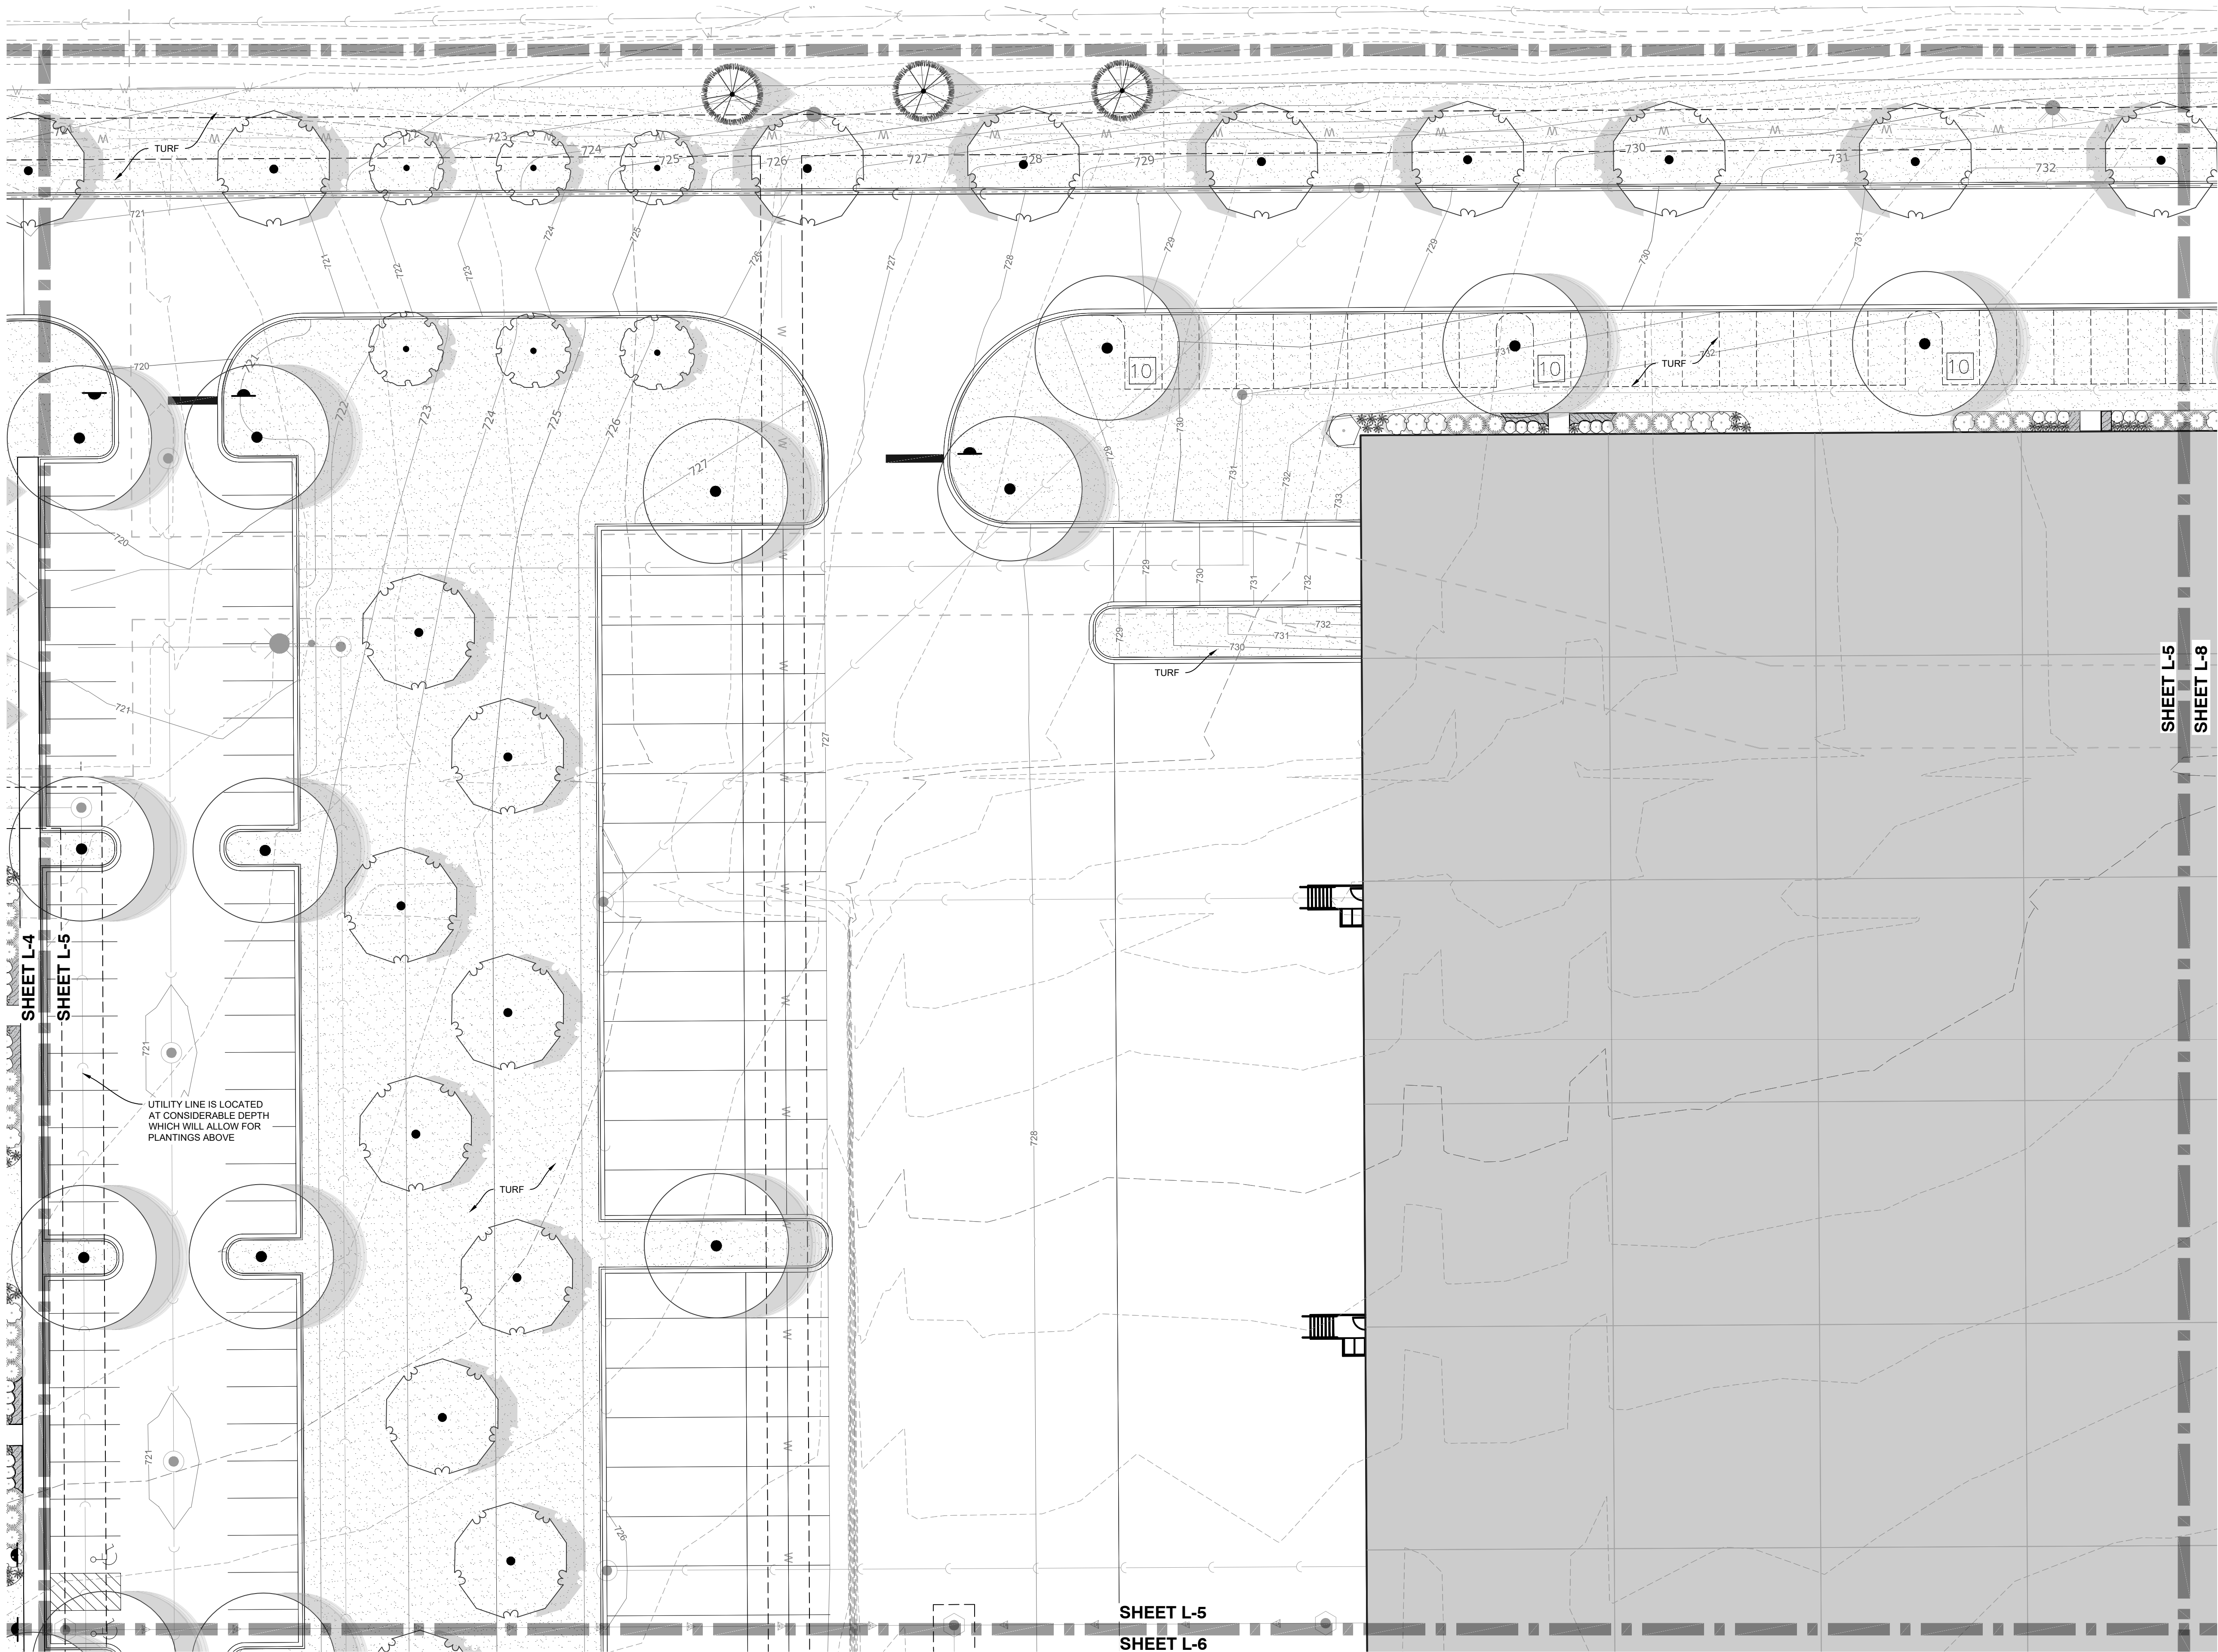

CONCEPT PLANT KEY

TREES	BOTANICAL / COMMON NAME
	DECIDUOUS TREE Acer freemanii 'Autumn Fantasy' / Autumn Fantasy Maple Acer saccharum 'Flax Mill Majesty' / Flax Mill Majesty Maple Celtis occidentalis 'Chicagoland' / Chicagoland Hackberry Gymnocladus dioica / Kentucky Coffee Tree Tilia tomentosa 'Sterling' / Sterling Silver Linden
	ORNAMENTAL TREE Amelanchier p 'A B' / Autumn Brilliance Serviceberry- MS Malus x 'Prairie Maid' / Prairie Maid Crabapple Malus x 'Royal Raindrops' / Royal Raindrops Crabapple- MS Malus x 'Sugar Tyme' / Sugar Tyme Crabapple
	EVERGREEN TREE Abies concolor / White Fir Picea abies / Norway Spruce Picea glauca 'Densata' / Black Hills Spruce Pinus strobus / Eastern White Pine
	PARKING ISLAND TREES Acer freemanii 'Autumn Fantasy' / Autumn Fantasy Maple Acer saccharum 'Flax Mill Majesty' / Flax Mill Majesty Maple Celtis occidentalis 'Chicagoland' / Chicagoland Hackberry Gymnocladus dioica / Kentucky Coffee Tree
SHRUBS	BOTANICAL / COMMON NAME
	LARGE EVERGREEN SHRUB Juniperus chinensis 'J.N. Select Blue' / Star Power Juniper Juniperus chinensis 'Mountbatten' / Mountbatten Juniper Thuja occidentalis 'Holmstrup' / Holmstrup Cedar
	LARGE DECIDUOUS SHRUB Aronia arbutifolia 'Brilliantissima' / Brilliant Red Chokeberry Cephalanthus occid. 'Ping Pong' / Ping Pong Buttonbush Physocarpus opul. 'Center Glow' / Center Glow Ninebark
	MEDIUM DECIDUOUS SHRUB Aronia melanocarpa 'Eliata' / Glossy Black Chokeberry Hydrangea p 'V. Strawberry' / Vanilla Strawberry Hydrangea Ilex verticillata 'Jim Dandy' / Jim Dandy Winterberry Ilex verticillata 'Red Sprite' / Red Sprite Winterberry Rosa r 'Purple Pavement' / Purple Pavement Rugosa Rose Salix purpurea 'Canyon Blue' / Canyon Blue Arctic Willow Sambucus nigra 'Black Lace' / Black Lace Elderberry Syringa meyeri 'Palibin' / Dwarf Korean Lilac
	MEDIUM EVERGREEN SHRUB Juniperus chinensis 'Old Gold' / Old Gold Juniper Juniperus chinensis 'Sea Green' / Sea Green Juniper Juniperus virginiana 'Grey Owl' / Eastern Redcedar Juniper Taxus x media 'Densiformis' / Dense Yew Taxus x media 'Tauntonii' / Taunton Yew
	LOW EVERGREEN SHRUB Juniperus horizontalis 'Youngstown' / Andorra Juniper Juniperus sabinia 'Buffalo' / Buffalo Juniper Pinus mugo 'Slowmound' / Mugo Pine Taxus x media 'Everlow' / Everlow Yew
	SMALL DECIDUOUS SHRUB Cornus stolonifera 'Arctic Fire' / Arctic Fire Dogwood Diervilla lonicera 'Kodiak Orange' / Kodiak Orange Diervilla Hydrangea paniculata 'Bobo' / Bobo Hydrangea Spiraea japonica 'Magic Carpet' / Magic Carpet Spirea
	TALL ORNAMENTAL GRASS Calamagrostis x a 'Karl Foerster' / Karl Foerster Reed Grass Miscanthus sinensis 'Oktoberfest' / Oktoberfest Miscanthus Panicum virgatum 'Northwind' / Northwind Switch Grass Schizachyrium s 'B H' / Blue Heaven Little Bluestem Grass
	SHORT ORNAMENTAL GRASS Eragrostis spectabilis / Purple Love Grass Sporobolus heterolepis 'Tara' / Prairie Dropseed
PERENNIAL AREAS	BOTANICAL / COMMON NAME
	PERENNIALS Allium x 'Summer Beauty' / Summer Beauty Allium Calamintha nepeta / Calamint Coreopsis verticillata 'Zagreb' / Zagreb Coreopsis Echinacea p 'M Superior' / Magnus Superior Coneflower Geranium c 'B Carmina' / Biokovo Carmina Cranesbill Hemerocallis x 'Stella de Oro' / Stella de Oro Daylily Nepeta x faassenii 'Novanepjun' / Junior Walker Catmint Perovskia a 'Denim' 'n Lace' / Denim 'n Lace Russian Sage Rudbeckia f 'V. Little Suzy' / Viette's Little Suzy Rudbeckia Salvia nemorosa 'May Night' / May Night Sage Sedum x 'Autumn Joy' / Autumn Joy Sedum
GROUND COVERS	BOTANICAL / COMMON NAME
	TURF Turf Hydroseed / Reinders - Cadet 70/30 Fescue/Blue Mix

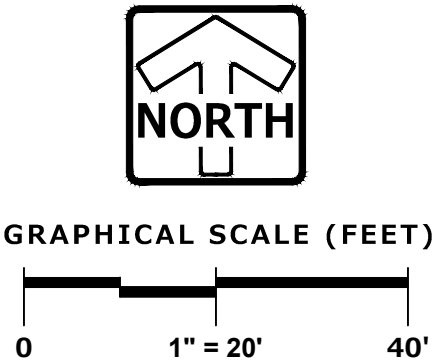

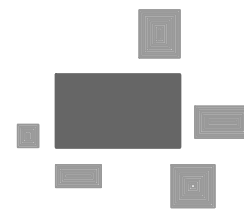

PINNACLE ENGINEERING GROUP
ENGINEERING | NATURAL RESOURCES | SURVEYING

PLAN | DESIGN | DELIVER
www.pinnacle-engr.com

CHICAGO OFFICE:
1051 E. MAIN ST. | SUITE 217
EAST DUNDEE, IL 60118
(847) 551-5300
CHICAGO | MILWAUKEE | NATIONWIDE

NORTHWEST GATEWAY CENTER
1400-1500 WEST DUNDEE ROAD
ARLINGTON HEIGHTS, ILLINOIS

REVISIONS		
1	VILLAGE COMMENTS	5/21/21
2	VILLAGE COMMENTS	7/7/21
3	VILLAGE COMMENTS	8/6/21

LANDSCAPE ENLARGEMENT

REG JOB No. 2283.00-JL

REG PM BDI

START DATE 04/09/21

SCALE 1" = 20'


SHEET

L-5

OF

L-11

DESIGNED: JSJ
DRAWN: JSJ
CHECKED: JSJ
REVIEWED: DUB
DATE: 04/09/21
THESE PLANS AND DESIGNS ARE COPYRIGHT PROTECTED AND MAY NOT BE USED IN WHOLE OR IN PART WITHOUT THE WRITTEN CONSENT OF PINNACLE ENGINEERING GROUP, LLC

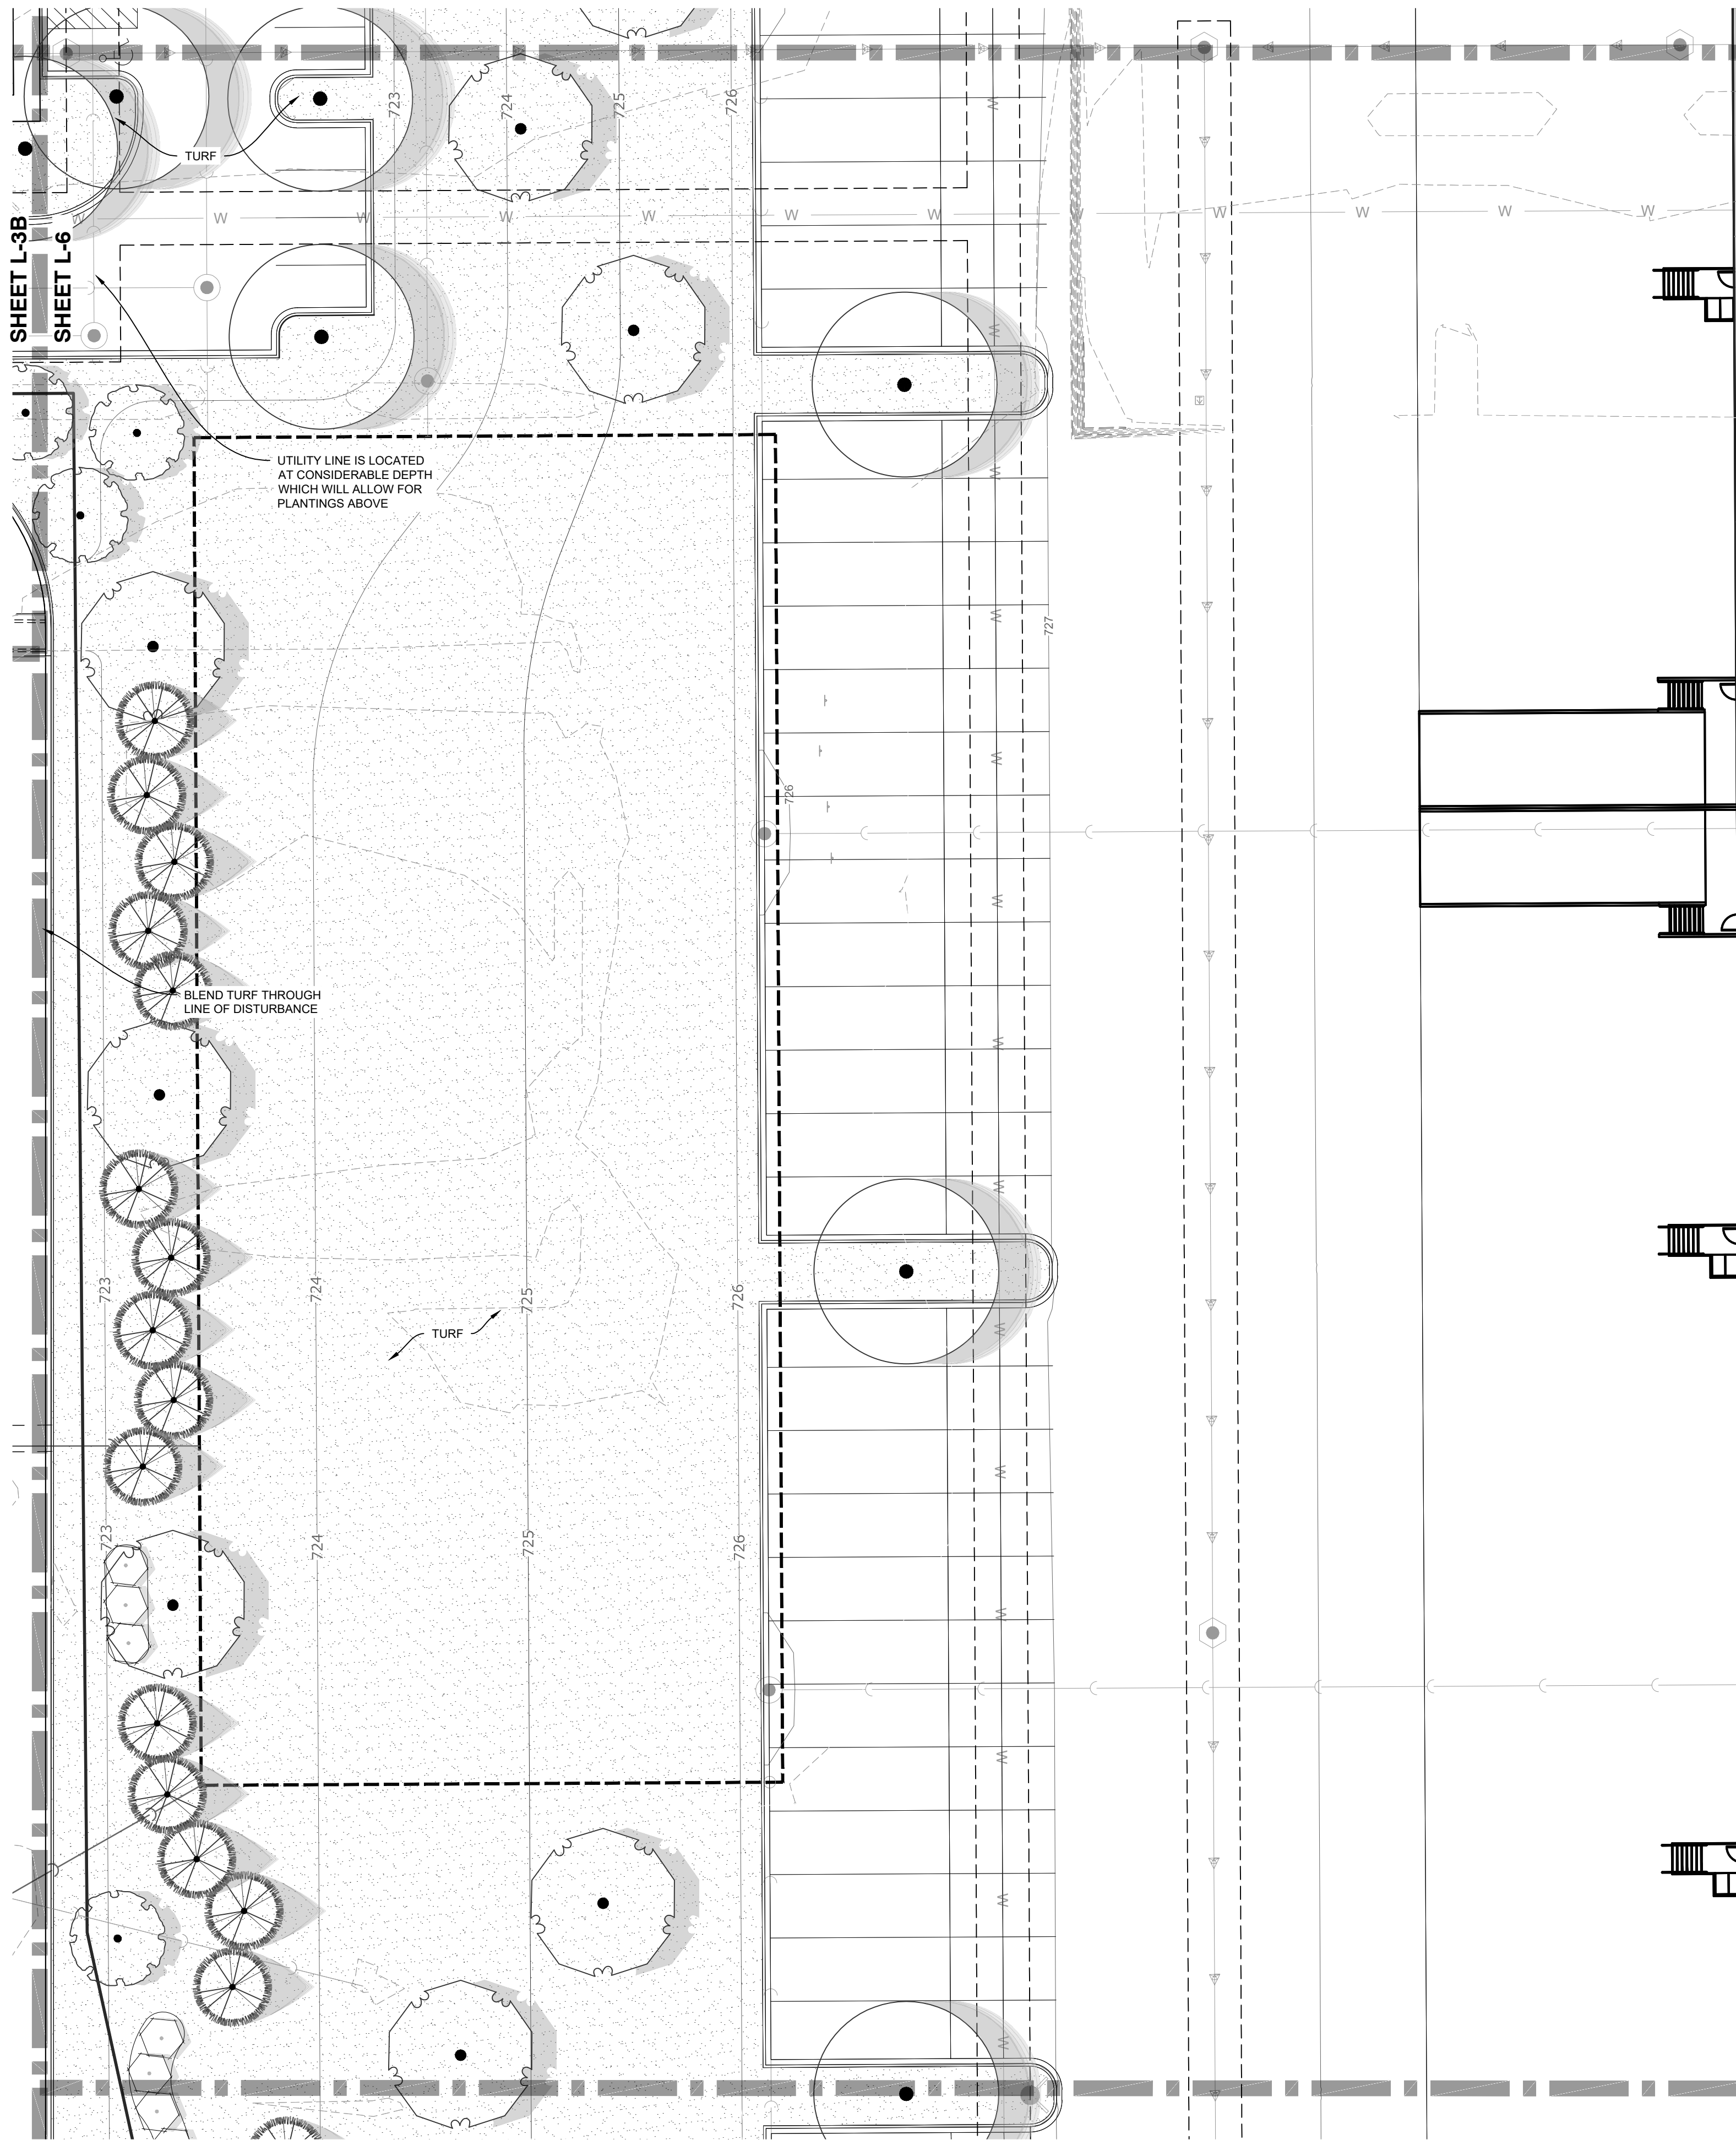

SHEET L-5
SHEET L-6

SHEET L-6
SHEET L-7

SHEET L-6
SHEET L-9

CONCEPT PLANT KEY

BOTANICAL / COMMON NAME

DECIDUOUS TREE
Acer freemanii 'Autumn Fantasy' / Autumn Fantasy Maple
Acer saccharum 'Flax Mill Majesty' / Flax Mill Majesty Maple
Celtis occidentalis 'Chicagoland' / Chicagoland Hackberry
Gymnocladus dioica / Kentucky Coffee Tree
Tilia tomentosa 'Sterling' / Sterling Silver Linden

ORNAMENTAL TREE
Amelanchier g. 'A.B.' / Autumn Brilliance Serviceberry- MS
Malus x 'Prairie Maid' / Prairie Maid Crabapple
Malus x 'Royal Raindrops' / Royal Raindrops Crabapple- MS
Malus x 'Sugar Tyme' / Sugar Tyme Crabapple

EVERGREEN TREE
Abies concolor / White Fir
Picea abies / Norway Spruce
Picea glauca 'Densata' / Black Hills Spruce
Pinus strobus / Eastern White Pine

PARKING ISLAND TREES
Acer freemanii 'Autumn Fantasy' / Autumn Fantasy Maple
Acer saccharum 'Flax Mill Majesty' / Flax Mill Majesty Maple
Celtis occidentalis 'Chicagoland' / Chicagoland Hackberry
Gymnocladus dioica / Kentucky Coffee Tree

BOTANICAL / COMMON NAME

LARGE EVERGREEN SHRUB
Juniperus chinensis 'J.N. Select Blue' / Star Power Juniper
Juniperus chinensis 'Moutbatten' / Moutbatten Juniper
Thuja occidentalis 'Holmstrup' / Holmstrup Cedar

LARGE DECIDUOUS SHRUB
Aronia arbutifolia 'Brilliantissima' / Brilliant Red Chokeberry
Cephalanthus occidentalis 'Ping Pong' / Ping Pong Buttonbush
Physocarpus opulifolius 'Center Glow' / Center Glow Ninebark

MEDIUM DECIDUOUS SHRUB
Aronia melanocarpa 'Elate' / Glossy Black Chokeberry
Hydrangea p. 'V. Strawberry' / Vanilla Strawberry Hydrangea
Ilex verticillata 'Jim Dandy' / Jim Dandy Winterberry
Ilex verticillata 'Red Sprite' / Red Sprite Winterberry
Rosa r. 'Purple Pavement' / Purple Pavement Rugosa Rose
Salix purpurea 'Canyon Blue' / Canyon Blue Arctic Willow
Sambucus nigra 'Black Lace' / Black Lace Elderberry
Syringa meyeri 'Palibin' / Dwarf Korean Lilac

MEDIUM EVERGREEN SHRUB
Juniperus chinensis 'Old Gold' / Old Gold Juniper
Juniperus chinensis 'Sea Green' / Sea Green Juniper
Juniperus virginiana 'Grey Owl' / Eastern Redcedar Juniper
Taxus x media 'Densiformis' / Dense Yew
Taxus x media 'Tauntonii' / Taunton Yew

LOW EVERGREEN SHRUB
Juniperus horizontalis 'Youngstown' / Andorra Juniper
Juniperus sabina 'Buffalo' / Buffalo Juniper
Pinus mugo 'Slowmound' / Mugo Pine
Taxus x media 'Everlow' / Everlow Yew

SMALL DECIDUOUS SHRUB
Cornus stolonifera 'Arctic Fire' / Arctic Fire Dogwood
Diervilla lonicera 'Kodiak Orange' / Kodiak Orange Diervilla
Hydrangea paniculata 'Bobo' / Bobo Hydrangea
Spiraea japonica 'Magic Carpet' / Magic Carpet Spirea

TALL ORNAMENTAL GRASS
Calamagrostis x a. 'Karl Foerster' / Karl Foerster Reed Grass
Miscanthus sinensis 'Oktoberfest' / Oktoberfest Miscanthus
Panicum virgatum 'Northwind' / Northwind Switch Grass
Schizachyrium s. 'B.H.' / Blue Heaven Little Bluestem Grass

SHORT ORNAMENTAL GRASS
Eragrostis spectabilis / Purple Love Grass
Sporobolus heterolepis 'Tara' / Prairie Dropseed

BOTANICAL / COMMON NAME


PERENNIALS
Allium x 'Summer Beauty' / Summer Beauty Allium
Calamintha nepeta / Calamint
Coreopsis verticillata 'Zagreb' / Zagreb Coreopsis
Echinacea p. 'M. Superior' / Magnus Superior Coneflower
Geranium c. 'B. Carmina' / Biokovo Carmina Cranesbill
Hemerocallis x 'Stella de Oro' / Stella de Oro Daylily
Nepeta x faassenii 'Novanepjun' / Junior Walker Catmint
Perovskia a. 'Denim' 'n Lace' / Denim 'n Lace Russian Sage
Rudbeckia f. 'V. Little Suzy' / Viette's Little Suzy Rudbeckia
Salvia nemorosa 'May Night' / May Night Sage
Sedum x 'Autumn Joy' / Autumn Joy Sedum

BOTANICAL / COMMON NAME

TURF
Turf Hydroseed / Reinders - Cadet 70/30 Fescue/Blue Mix




GRAPHICAL SCALE (FEET)

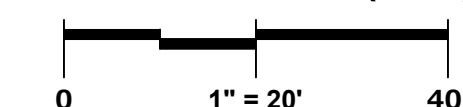

REVISIONS			
1	VILLAGE COMMENTS	5/21/21	
2	VILLAGE COMMENTS	7/7/21	
3	VILLAGE COMMENTS	8/6/21	

LANDSCAPE ENLARGEMENT

THESE PLANS AND DESIGNS ARE COPYRIGHT PROTECTED AND MAY NOT BE USED IN WHOLE OR IN PART WITHOUT THE WRITTEN CONSENT OF PINNACLE ENGINEERING GROUP, LLC
DESIGNED: JSJ
DRAWN: DUB
DATE: 04/09/21

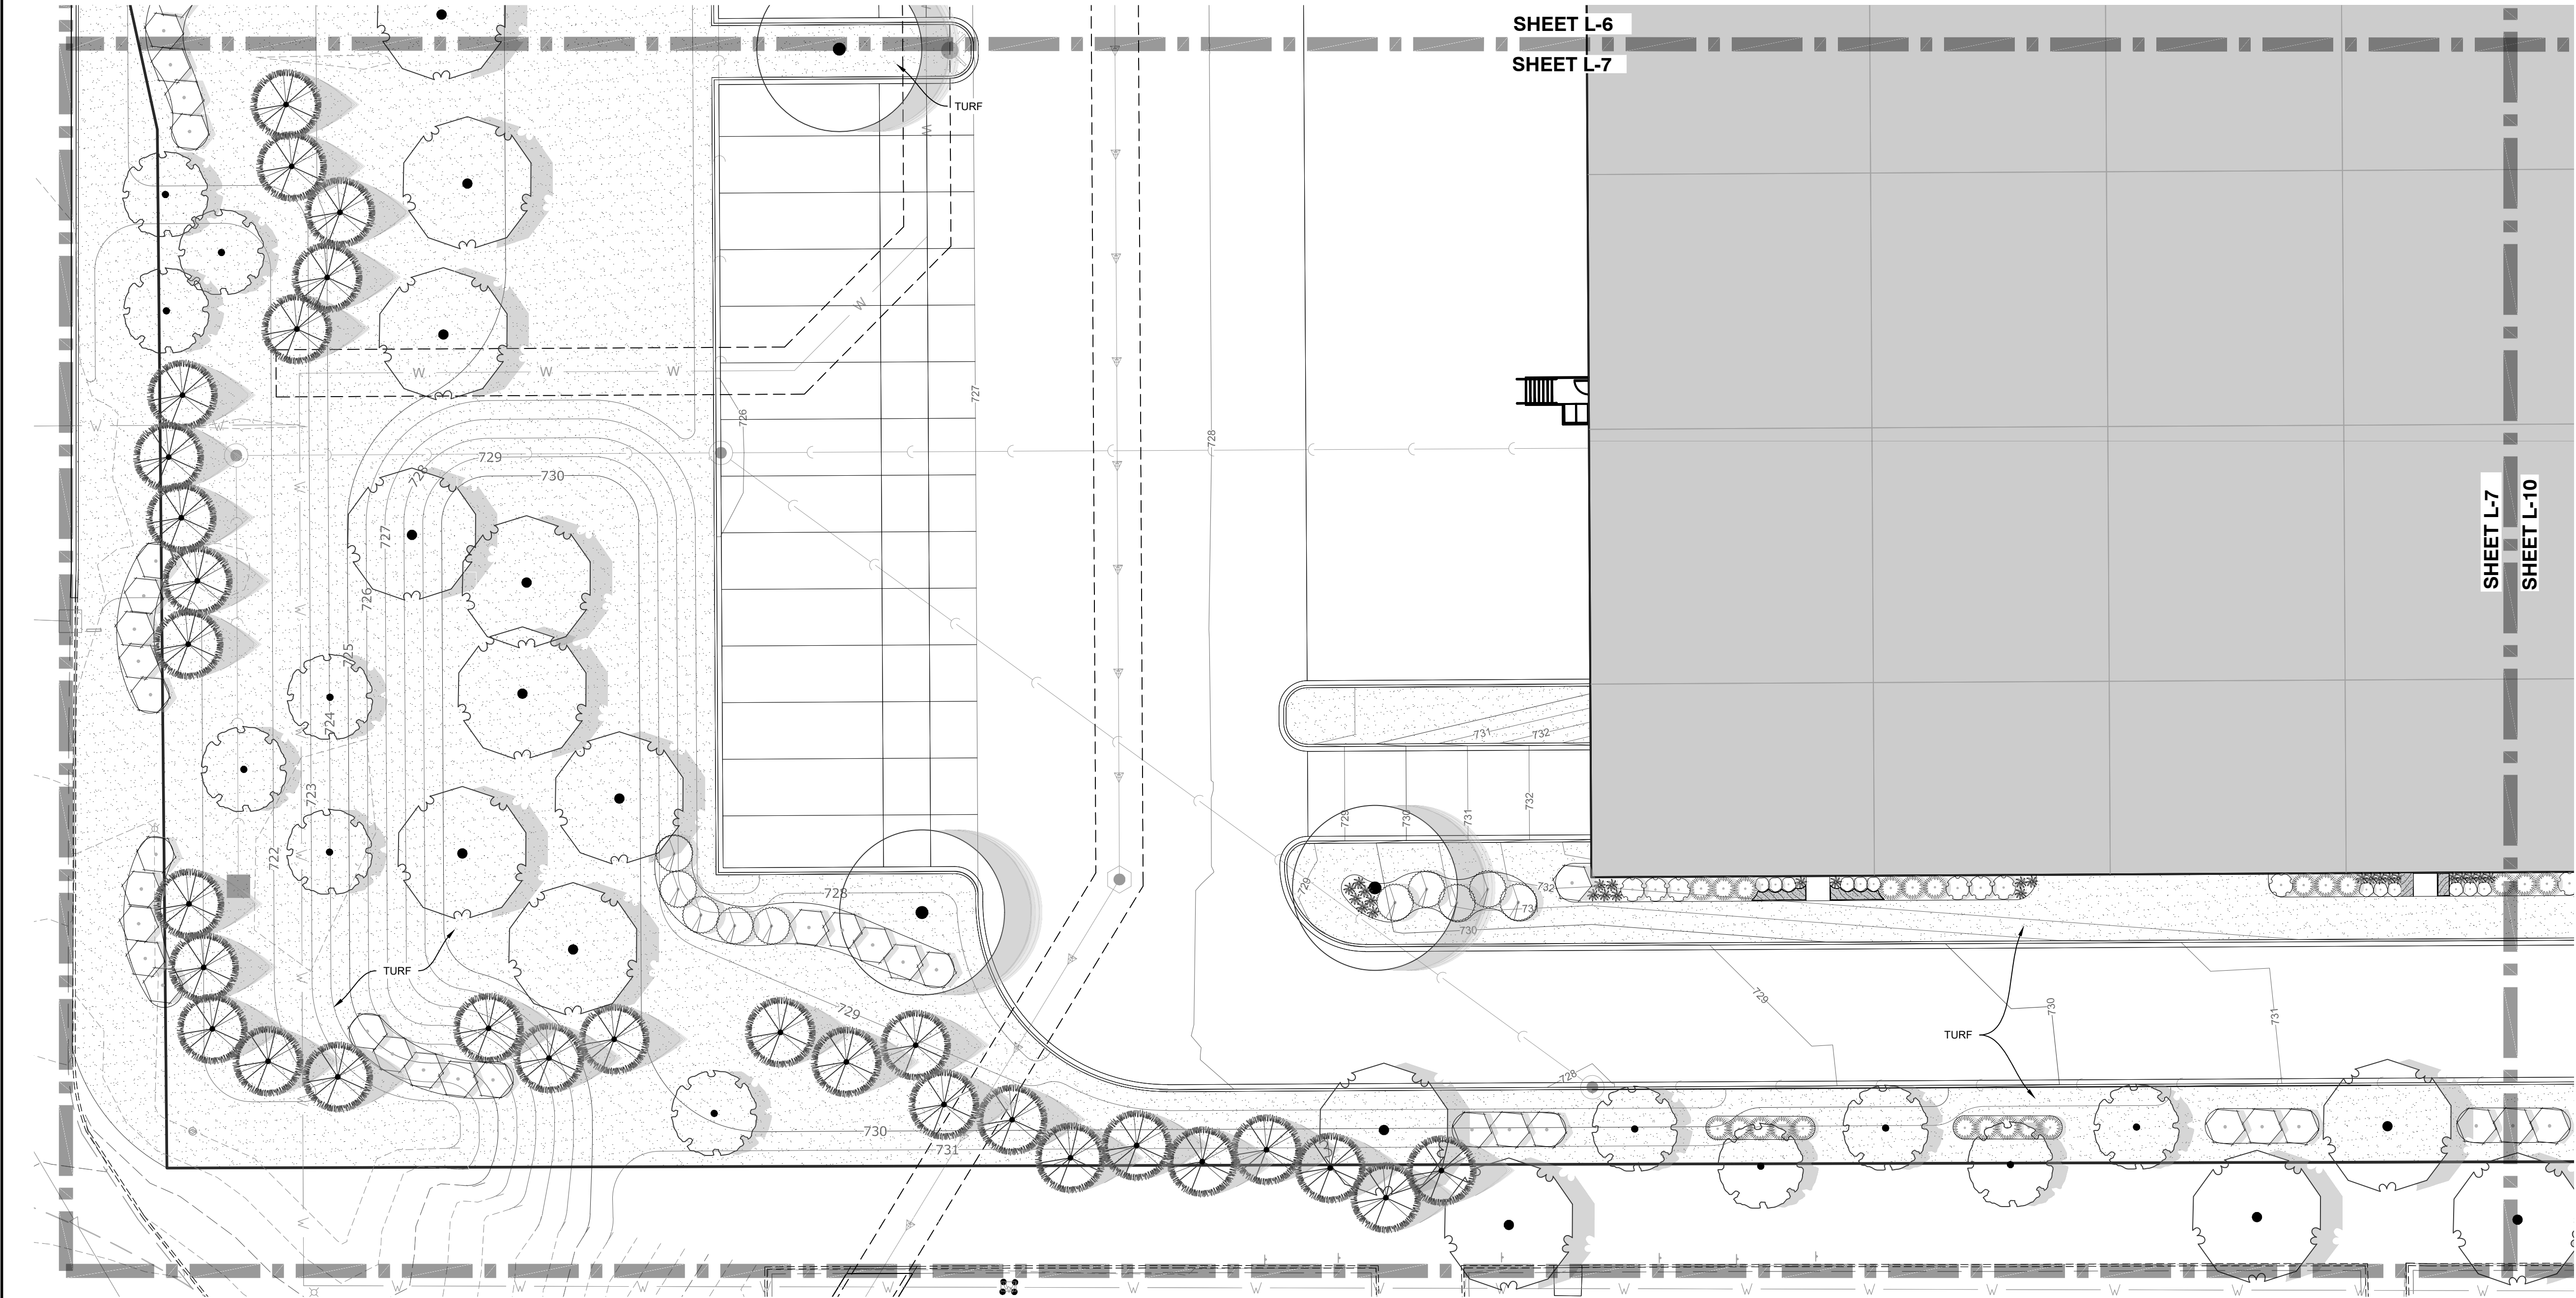

CONCEPT PLANT KEY

TREES

BOTANICAL / COMMON NAME

DECIDUOUS TREE
Acer freemanii 'Autumn Fantasy' / Autumn Fantasy Maple
Acer saccharum 'Flax Mill Majesty' / Flax Mill Majesty Maple
Celtis occidentalis 'Chicagoland' / Chicagoland Hackberry
Gymnocladus dioica / Kentucky Coffee Tree
Tilia tomentosa 'Sterling' / Sterling Silver Linden

ORNAMENTAL TREE
Amelanchier g. 'A.B.' / Autumn Brilliance Serviceberry- MS
Malus x 'Prairie Maid' / Prairie Maid Crabapple
Malus x 'Royal Raindrops' / Royal Raindrops Crabapple- MS
Malus x 'Sugar Tyme' / Sugar Tyme Crabapple

EVERGREEN TREE
Abies concolor / White Fir
Picea abies / Norway Spruce
Picea glauca 'Densata' / Black Hills Spruce
Pinus strobus / Eastern White Pine

PARKING ISLAND TREES
Acer freemanii 'Autumn Fantasy' / Autumn Fantasy Maple
Acer saccharum 'Flax Mill Majesty' / Flax Mill Majesty Maple
Celtis occidentalis 'Chicagoland' / Chicagoland Hackberry
Gymnocladus dioica / Kentucky Coffee Tree

SHRUBS

BOTANICAL / COMMON NAME

LARGE EVERGREEN SHRUB
Juniperus chinensis 'J.N. Select Blue' / Star Power Juniper
Juniperus chinensis 'Moundbatten' / Moundbatten Juniper
Thuja occidentalis 'Holmstrup' / Holmstrup Cedar

LARGE DECIDUOUS SHRUB
Aronia arbutifolia 'Brilliantissima' / Brilliant Red Chokeberry
Cephalanthus occidentalis 'Ping Pong' / Ping Pong Buttonbush
Physocarpus opulifolius 'Center Glow' / Center Glow Ninebark

MEDIUM DECIDUOUS SHRUB
Aronia melanocarpa 'Eliata' / Glossy Black Chokeberry
Hydrangea p. 'V. Strawberry' / Vanilla Strawberry Hydrangea
Ilex verticillata 'Jim Dandy' / Jim Dandy Winterberry
Ilex verticillata 'Red Sprite' / Red Sprite Winterberry
Rosa r. 'Purple Pavement' / Purple Pavement Rugosa Rose
Salix purpurea 'Canyon Blue' / Canyon Blue Arctic Willow
Sambucus nigra 'Black Lace' / Black Lace Elderberry
Syringa meyeri 'Palibin' / Dwarf Korean Lilac

MEDIUM EVERGREEN SHRUB
Juniperus chinensis 'Old Gold' / Old Gold Juniper
Juniperus chinensis 'Sea Green' / Sea Green Juniper
Juniperus virginiana 'Grey Owl' / Eastern Redcedar Juniper
Taxus x media 'Densiformis' / Dense Yew
Taxus x media 'Tauntonii' / Taunton Yew

LOW EVERGREEN SHRUB
Juniperus horizontalis 'Youngstown' / Andorra Juniper
Juniperus sabina 'Buffalo' / Buffalo Juniper
Pinus mugo 'Slowmound' / Mugo Pine
Taxus x media 'Everlow' / Everlow Yew

SMALL DECIDUOUS SHRUB
Cornus stolonifera 'Arctic Fire' / Arctic Fire Dogwood
Diervilla lonicera 'Kodiak Orange' / Kodiak Orange Diervilla
Hydrangea paniculata 'Bobo' / Bobo Hydrangea
Spirea japonica 'Magic Carpet' / Magic Carpet Spirea

TALL ORNAMENTAL GRASS
Calamagrostis x a. 'Karl Foerster' / Karl Foerster Reed Grass
Miscanthus sinensis 'Oktoberfest' / Oktoberfest Miscanthus
Panicum virgatum 'Northwind' / Northwind Switch Grass
Schizachyrium s. 'B.H.' / Blue Heaven Little Bluestem Grass

SHORT ORNAMENTAL GRASS
Eragrostis spectabilis / Purple Love Grass
Sporobolus heterolepis 'Tara' / Prairie Dropseed

PERENNIAL AREAS

BOTANICAL / COMMON NAME

PERENNIALS
Allium x 'Summer Beauty' / Summer Beauty Allium
Calamintha nepeta / Calamint
Coreopsis verticillata 'Zagreb' / Zagreb Coreopsis
Echinacea p. 'M. Superior' / Magnus Superior Coneflower
Geranium c. 'B. Carmina' / Biokovo Carmina Cranesbill
Hemerocallis x 'Stella de Oro' / Stella de Oro Daylily
Nepeta x faassenii 'Novanepjun' / Junior Walker Catmint
Perovskia a. 'Denim' 'n Lace' / Denim 'n Lace Russian Sage
Rudbeckia f. 'V. Little Suzy' / Viette's Little Suzy Rudbeckia
Salvia nemorosa 'May Night' / May Night Sage
Sedum x 'Autumn Joy' / Autumn Joy Sedum


GROUND COVERS

BOTANICAL / COMMON NAME

TURF
Turf Hydroseed / Reinders - Cadet 70/30 Fescue/Blue Mix



GRAPHICAL SCALE (FEET)

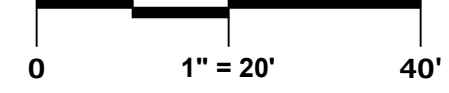

PINNACLE ENGINEERING GROUP
ENGINEERING | NATURAL RESOURCES | SURVEYING

PLAN | DESIGN | DELIVER
www.pinnacle-engr.com

CHICAGO OFFICE:
1051 E. MAIN ST., SUITE 217
EAST DUNDEE, IL 60118
(847) 551-5300
CHICAGO | MILWAUKEE | NATIONWIDE

NORTHWEST GATEWAY CENTER
1400-1500 WEST DUNDEE ROAD
ARLINGTON HEIGHTS, ILLINOIS

REVISIONS		
1	VILLAGE COMMENTS	5/21/21
2	VILLAGE COMMENTS	7/7/21
3	VILLAGE COMMENTS	8/6/21

LANDSCAPE ENLARGEMENT

PEG JOB NO. 2283.00-11
PEG PM BDI
START DATE 04/09/21
SCALE 1" = 20'

SHEET
L-7
OF
L-11


LANDSCAPE ENLARGEMENT

THESE PLANS AND DESIGNS ARE COPYRIGHT PROTECTED AND MAY NOT BE USED IN WHOLE OR IN PART WITHOUT THE WRITTEN CONSENT OF PINNACLE ENGINEERING GROUP, LLC

DESIGNED: JSJ

DRAFTED: JSJ

REVIEWED: DUB

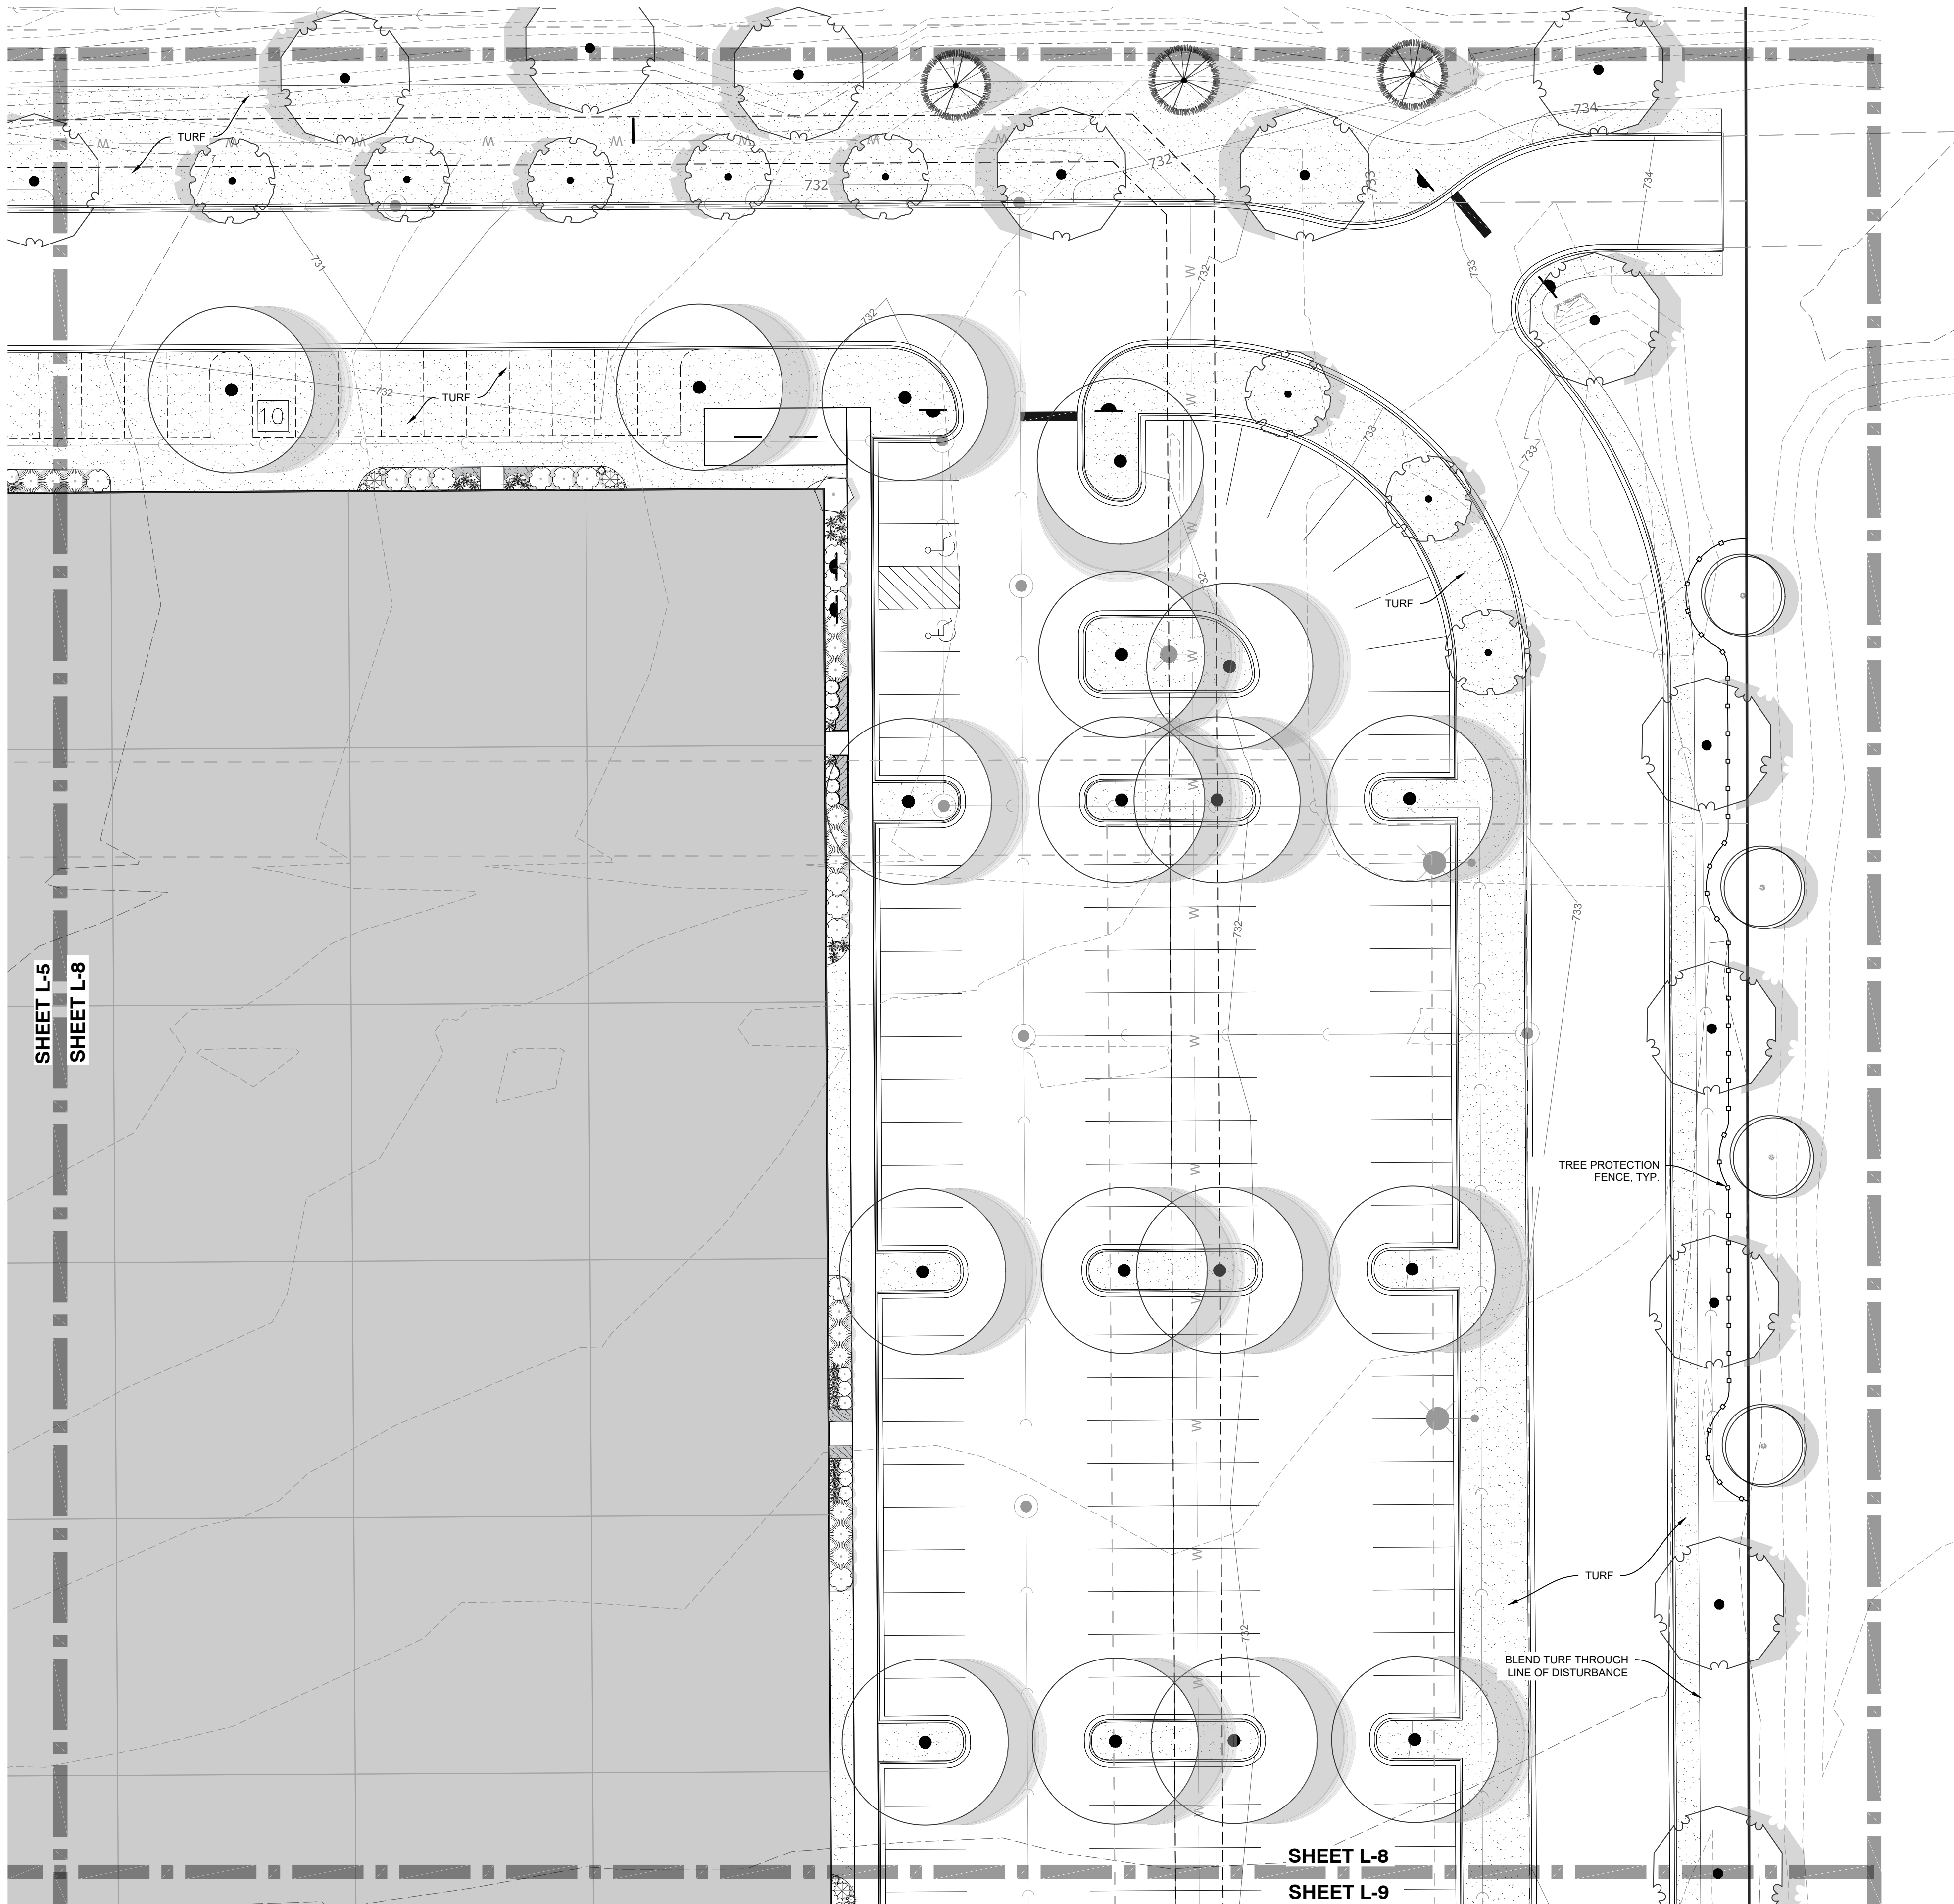

CONCEPT PLANT KEY

TREES

BOTANICAL / COMMON NAME

DECIDUOUS TREE
Acer freemanii 'Autumn Fantasy' / Autumn Fantasy Maple
Acer saccharum 'Flax Mill Majesty' / Flax Mill Majesty Maple
Celtis occidentalis 'Chicagoland' / Chicagoland Hackberry
Gymnocladus dioica / Kentucky Coffee Tree
Tilia tomentosa 'Sterling' / Sterling Silver Linden

ORNAMENTAL TREE
Amelanchier p 'A B' / Autumn Brilliance Serviceberry- MS
Malus x 'Prairie Maid' / Prairie Maid Crabapple
Malus x 'Royal Raindrops' / Royal Raindrops Crabapple- MS
Malus x 'Sugar Tyme' / Sugar Tyme Crabapple

EVERGREEN TREE
Abies concolor / White Fir
Picea abies / Norway Spruce
Picea glauca 'Densata' / Black Hills Spruce
Pinus strobus / Eastern White Pine

PARKING ISLAND TREES
Acer freemanii 'Autumn Fantasy' / Autumn Fantasy Maple
Acer saccharum 'Flax Mill Majesty' / Flax Mill Majesty Maple
Celtis occidentalis 'Chicagoland' / Chicagoland Hackberry
Gymnocladus dioica / Kentucky Coffee Tree

SHRUBS

BOTANICAL / COMMON NAME

LARGE EVERGREEN SHRUB
Juniperus chinensis 'J.N. Select Blue' / Star Power Juniper
Juniperus chinensis 'Mountbatten' / Mountbatten Juniper
Thuja occidentalis 'Holmstrup' / Holmstrup Cedar

LARGE DECIDUOUS SHRUB
Aronia arbutifolia 'Brilliantissima' / Brilliant Red Chokeberry
Cephalanthus occid. 'Ping Pong' / Ping Pong Buttonbush
Physocarpus opul. 'Center Glow' / Center Glow Ninebark

MEDIUM DECIDUOUS SHRUB
Aronia melanocarpa 'Elate' / Glossy Black Chokeberry
Hydrangea p 'V. Strawberry' / Vanilla Strawberry Hydrangea
Ilex verticillata 'Jim Dandy' / Jim Dandy Winterberry
Ilex verticillata 'Red Sprite' / Red Sprite Winterberry
Rosa r 'Purple Pavement' / Purple Pavement Rugosa Rose
Salix purpurea 'Canyon Blue' / Canyon Blue Arctic Willow
Sambucus nigra 'Black Lace' / Black Lace Elderberry
Syringa meyeri 'Palibin' / Dwarf Korean Lilac

MEDIUM EVERGREEN SHRUB
Juniperus chinensis 'Old Gold' / Old Gold Juniper
Juniperus chinensis 'Sea Green' / Sea Green Juniper
Juniperus virginiana 'Grey Owl' / Eastern Redcedar Juniper
Taxus x media 'Densiformis' / Dense Yew
Taxus x media 'Tauntonii' / Taunton Yew

LOW EVERGREEN SHRUB
Juniperus horizontalis 'Youngstown' / Andorra Juniper
Juniperus sabina 'Buffalo' / Buffalo Juniper
Pinus mugo 'Slowmound' / Mugo Pine
Taxus x media 'Everlow' / Everlow Yew

SMALL DECIDUOUS SHRUB
Cornus stolonifera 'Arctic Fire' / Arctic Fire Dogwood
Diervilla lonicera 'Kodiak Orange' / Kodiak Orange Diervilla
Hydrangea paniculata 'Bobo' / Bobo Hydrangea
Spiraea japonica 'Magic Carpet' / Magic Carpet Spirea

TALL ORNAMENTAL GRASS
Calamagrostis x a 'Karl Foerster' / Karl Foerster Reed Grass
Miscanthus sinensis 'Oktoberfest' / Oktoberfest Miscanthus
Panicum virgatum 'Northwind' / Northwind Switch Grass
Schizachyrium s 'B H' / Blue Heaven Little Bluestem Grass

SHORT ORNAMENTAL GRASS
Eragrostis spectabilis / Purple Love Grass
Sporobolus heterolepis 'Tara' / Prairie Dropseed

PERENNIAL AREAS

BOTANICAL / COMMON NAME

PERENNIALS
Allium x 'Summer Beauty' / Summer Beauty Allium
Calamintha nepeta / Calamint
Coreopsis verticillata 'Zagreb' / Zagreb Coreopsis
Echinacea p 'M Superior' / Magnus Superior Coneflower
Geranium c 'B Carmina' / Biokovo Carmina Cranesbill
Hemerocallis x 'Stella de Oro' / Stella de Oro Daylily
Nepeta x faassenii 'Novanepjun' / Junior Walker Catmint
Perovskia a 'Denim' 'n Lace' / Denim 'n Lace Russian Sage
Rudbeckia f 'V. Little Suzy' / Viette's Little Suzy Rudbeckia
Salvia nemorosa 'May Night' / May Night Sage
Sedum x 'Autumn Joy' / Autumn Joy Sedum


GROUND COVERS

BOTANICAL / COMMON NAME


TURF
Turf Hydroseed / Reinders - Cadet 70/30 Fescue/Blue Mix



GRAPHICAL SCALE (FEET)

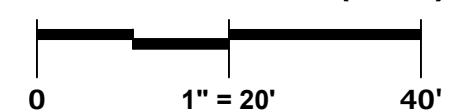

THESE PLANS AND DESIGNS ARE COPYRIGHT PROTECTED AND MAY NOT BE USED IN WHOLE OR IN PART WITHOUT THE WRITTEN CONSENT OF PINNACLE ENGINEERING GROUP, LLC. DESIGNED: JSJ DRAFTED: JSJ REVIEWED: DUB

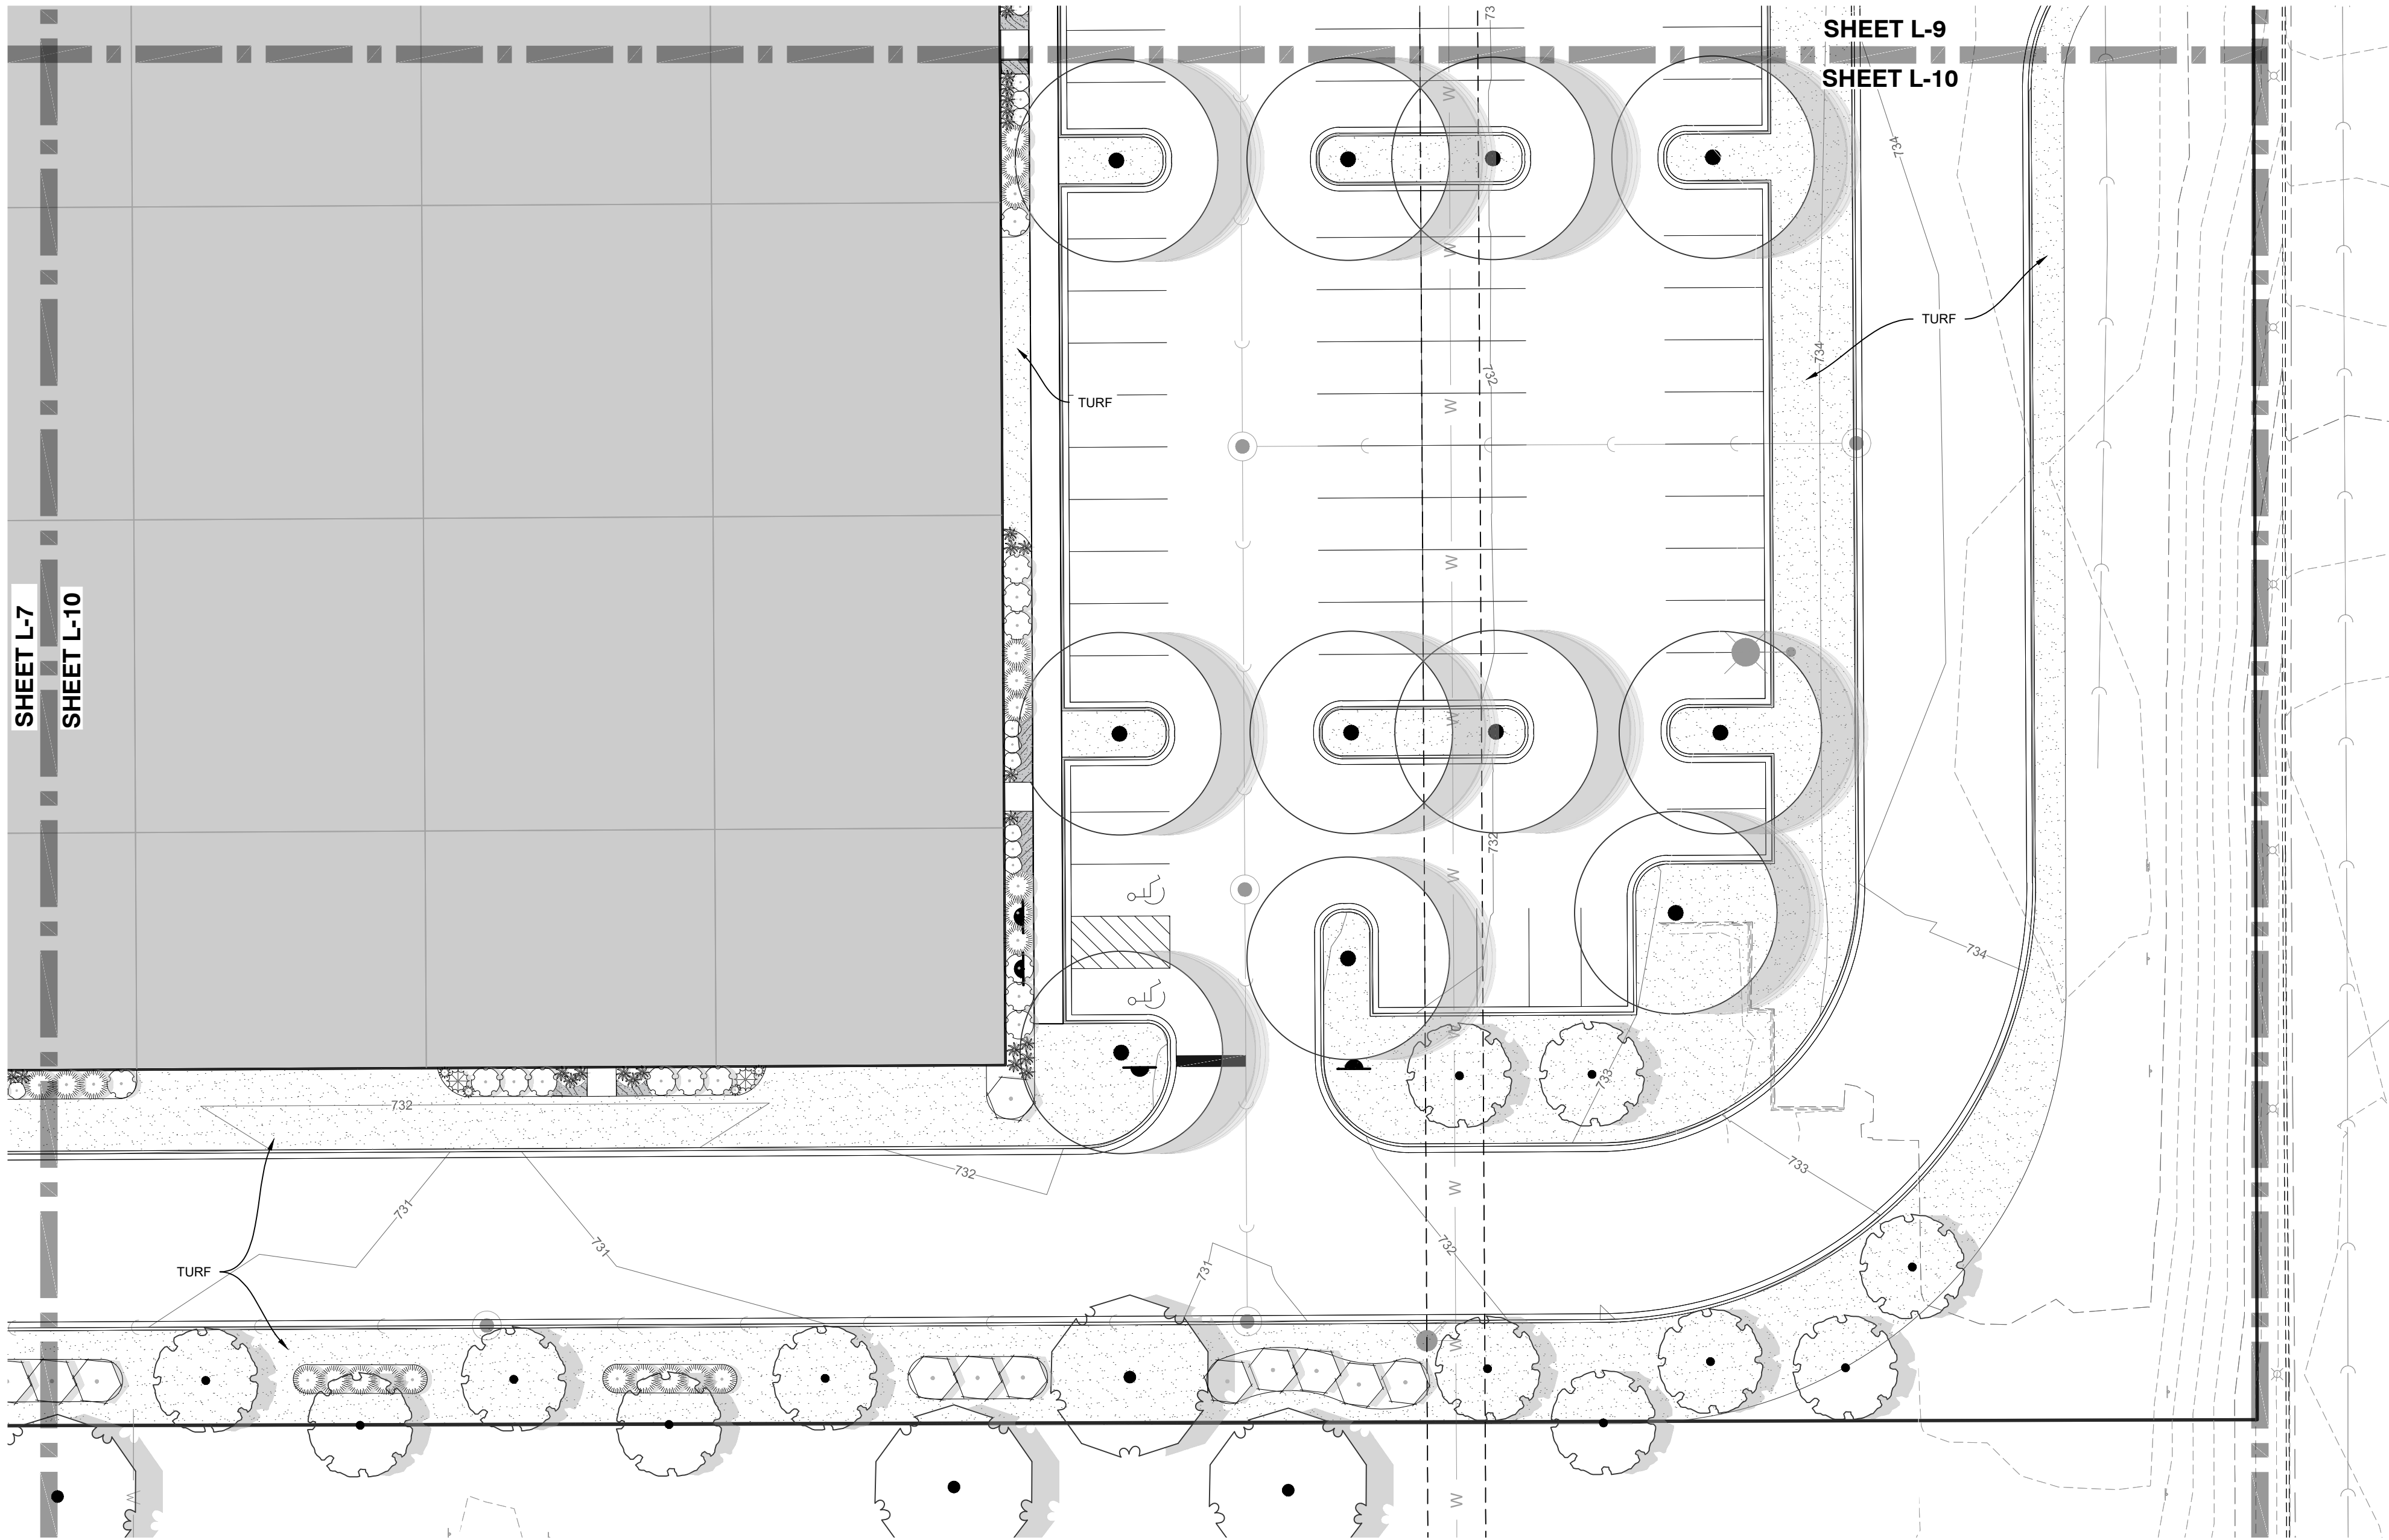

CONCEPT PLANT KEY

BOTANICAL / COMMON NAME

DECIDUOUS TREE
Acer freemanii 'Autumn Fantasy' / Autumn Fantasy Maple
Acer saccharum 'Flax Mill Majesty' / Flax Mill Majesty Maple
Celtis occidentalis 'Chicagoland' / Chicagoland Hackberry
Gymnocladus dioicus / Kentucky Coffee Tree
Tilia tomentosa 'Sterling' / Sterling Silver Linden

ORNAMENTAL TREE
Amelanchier g 'A B' / Autumn Brilliance Serviceberry- MS
Malus x 'Prairie Maid' / Prairie Maid Crabapple
Malus x 'Royal Raindrops' / Royal Raindrops Crabapple- MS
Malus x 'Sugar Tyme' / Sugar Tyme Crabapple

EVERGREEN TREE
Abies concolor / White Fir
Picea abies / Norway Spruce
Picea glauca 'Densata' / Black Hills Spruce
Pinus strobus / Eastern White Pine

PARKING ISLAND TREES
Acer freemanii 'Autumn Fantasy' / Autumn Fantasy Maple
Acer saccharum 'Flax Mill Majesty' / Flax Mill Majesty Maple
Celtis occidentalis 'Chicagoland' / Chicagoland Hackberry
Gymnocladus dioicus / Kentucky Coffee Tree

BOTANICAL / COMMON NAME

LARGE EVERGREEN SHRUB
Juniperus chinensis 'J.N. Select Blue' / Star Power Juniper
Juniperus chinensis 'Mountbatten' / Mountbatten Juniper
Thuja occidentalis 'Holmstrup' / Holmstrup Cedar

LARGE DECIDUOUS SHRUB
Aronia arbutifolia 'Brilliantissima' / Brilliant Red Chokeberry
Cephalanthus occid. 'Ping Pong' / Ping Pong Buttonbush
Physocarpus opul. 'Center Glow' / Center Glow Ninebark

MEDIUM DECIDUOUS SHRUB
Aronia melanocarpa 'Eлата' / Glossy Black Chokeberry
Hydrangea p 'V. Strawberry' / Vanilla Strawberry Hydrangea
Ilex verticillata 'Jim Dandy' / Jim Dandy Winterberry
Ilex verticillata 'Red Sprite' / Red Sprite Winterberry
Rosa r 'Purple Pavement' / Purple Pavement Rugosa Rose
Salix purpurea 'Canyon Blue' / Canyon Blue Arctic Willow
Sambucus nigra 'Black Lace' / Black Lace Elderberry
Syringa meyeri 'Palibin' / Dwarf Korean Lilac

MEDIUM EVERGREEN SHRUB
Juniperus chinensis 'Old Gold' / Old Gold Juniper
Juniperus chinensis 'Sea Green' / Sea Green Juniper
Juniperus virginiana 'Grey Owl' / Eastern Redcedar Juniper
Taxus x media 'Densiformis' / Dense Yew
Taxus x media 'Tauntonii' / Tauton Yew

LOW EVERGREEN SHRUB
Juniperus horizontalis 'Youngstown' / Andorra Juniper
Juniperus sabinia 'Buffalo' / Buffalo Juniper
Pinus mugo 'Slowmound' / Mugo Pine
Taxus x media 'Everlow' / Everlow Yew

SMALL DECIDUOUS SHRUB
Cornus stolonifera 'Arctic Fire' / Arctic Fire Dogwood
Diervilla lonicera 'Kodiak Orange' / Kodiak Orange Diervilla
Hydrangea paniculata 'Bobo' / Bobo Hydrangea
Spiraea japonica 'Magic Carpet' / Magic Carpet Spirea

TALL ORNAMENTAL GRASS
Calamagrostis x a 'Karl Foerster' / Karl Foerster Reed Grass
Miscanthus sinensis 'Oktoberfest' / Oktoberfest Miscanthus
Panicum virgatum 'Northwind' / Northwind Switch Grass
Schizachyrium s 'B H' / Blue Heaven Little Bluestem Grass

SHORT ORNAMENTAL GRASS
Eragrostis spectabilis / Purple Love Grass
Sporobolus heterolepis 'Tara' / Prairie Dropseed

PERENNIAL AREAS

BOTANICAL / COMMON NAME

PERENNIALS
Allium x 'Summer Beauty' / Summer Beauty Allium
Calamintha nepeta / Calamint
Coreopsis verticillata 'Zagreb' / Zagreb Coreopsis
Echinacea p 'M Superior' / Magnus Superior Coneflower
Geranium c 'B Carmina' / Biokovo Carmina Cranesbill
Hemerocallis x 'Stella de Oro' / Stella de Oro Daylily
Nepeta x faassenii 'Novanepjun' / Junior Walker Catmint
Perovskia a 'Denim' 'n Lace' / Denim 'n Lace Russian Sage
Rudbeckia f 'V. Little Suzy' / Viette's Little Suzy Rudbeckia
Salvia nemorosa 'May Night' / May Night Sage
Sedum x 'Autumn Joy' / Autumn Joy Sedum


GROUND COVERS


BOTANICAL / COMMON NAME

TURF
Turf Hydroseed / Reinders - Cadet 70/30 Fescue/Blue Mix



GRAPHICAL SCALE (FEET)

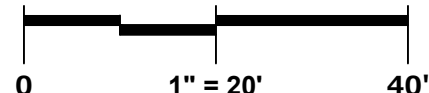

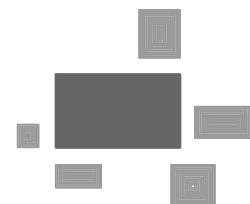

PINNACLE ENGINEERING GROUP

ENGINEERING | NATURAL RESOURCES | SURVEYING

PLAN | DESIGN | DELIVER

www.pinnacle-engr.com

CHICAGO OFFICE:
1051 E. MAIN ST., SUITE 217
EAST DUNDEE, IL 60118
(847) 551-5300

CHICAGO | MILWAUKEE | NATIONWIDE

NORTHWEST GATEWAY CENTER
1400-1500 WEST DUNDEE ROAD
ARLINGTON HEIGHTS, ILLINOIS

REVISIONS			
1	VILLAGE COMMENTS	5/21/21	
2	VILLAGE COMMENTS	7/7/21	
3	VILLAGE COMMENTS	8/6/21	

LANDSCAPE PLANS

REG JOB No. 2283.00-11

REG PM BJD

START DATE 04/09/21

SCALE 1" = 20'

SHEET

L-10

OF

L-11

28. THE CONTRACTOR SHALL ENSURE THAT SOIL CONDITIONS AND COMPACTION ARE ADEQUATE TO ALLOW FOR PROPER DRAINAGE AROUND THE CONSTRUCTION SITE. UNDESIRABLE CONDITIONS SHALL BE BROUGHT TO THE ATTENTION OF THE LANDSCAPE ARCHITECT PRIOR TO BEGINNING OF WORK. IT SHALL BE THE CONTRACTOR'S RESPONSIBILITY TO ENSURE PROPER SURFACE AND SUBSURFACE DRAINAGE IN ALL AREAS
29. THE CONTRACTOR IS RESPONSIBLE FOR ALL PERMITS, FEES, AND LICENSES NECESSARY FOR THE INSTALLATION OF THIS PLAN.
30. THE CONTRACTOR IS TO REVIEW ALL SITE ENGINEERING DOCUMENTS PRIOR TO INSTALLATION. ANY CONFLICTS MUST BE REPORTED TO THE LANDSCAPE ARCHITECT. THESE LANDSCAPE DRAWINGS ARE FOR THE INSTALLATION OF PLANT MATERIALS ONLY UNLESS OTHERWISE STATED.
31. THE CONTRACTOR SHALL PROVIDE WATERING AND MAINTENANCE SERVICES FOR A PERIOD OF 60 DAYS TO ENSURE VEGETATIVE ESTABLISHMENT. UPON COMPLETION OF THE PROJECT, CONTRACTOR SHALL SUPPLY THE OWNER IN WRITING WITH ONGOING WATERING AND MAINTENANCE INSTRUCTIONS.
32. PLANT MATERIALS SHALL BE GUARANTEED FOR A PERIOD OF ONE (1) YEAR FROM TIME OF OWNER ACCEPTANCE. ONLY ONE REPLACEMENT PER PLANT WILL BE REQUIRED DURING THE WARRANTY PERIOD EXCEPT IN THE EVENT OF FAILURE TO COMPLY WITH THE SPECIFIED REQUIREMENTS.
33. THE CONTRACTOR IS RESPONSIBLE TO CONDUCT A FINAL WALK THROUGH WITH THE LANDSCAPE ARCHITECT AND OR OWNERS REPRESENTATIVE TO ANSWER QUESTIONS, PROVIDE INSTRUCTIONS, AND ENSURE THAT PROJECT REQUIREMENTS HAVE BEEN MET.


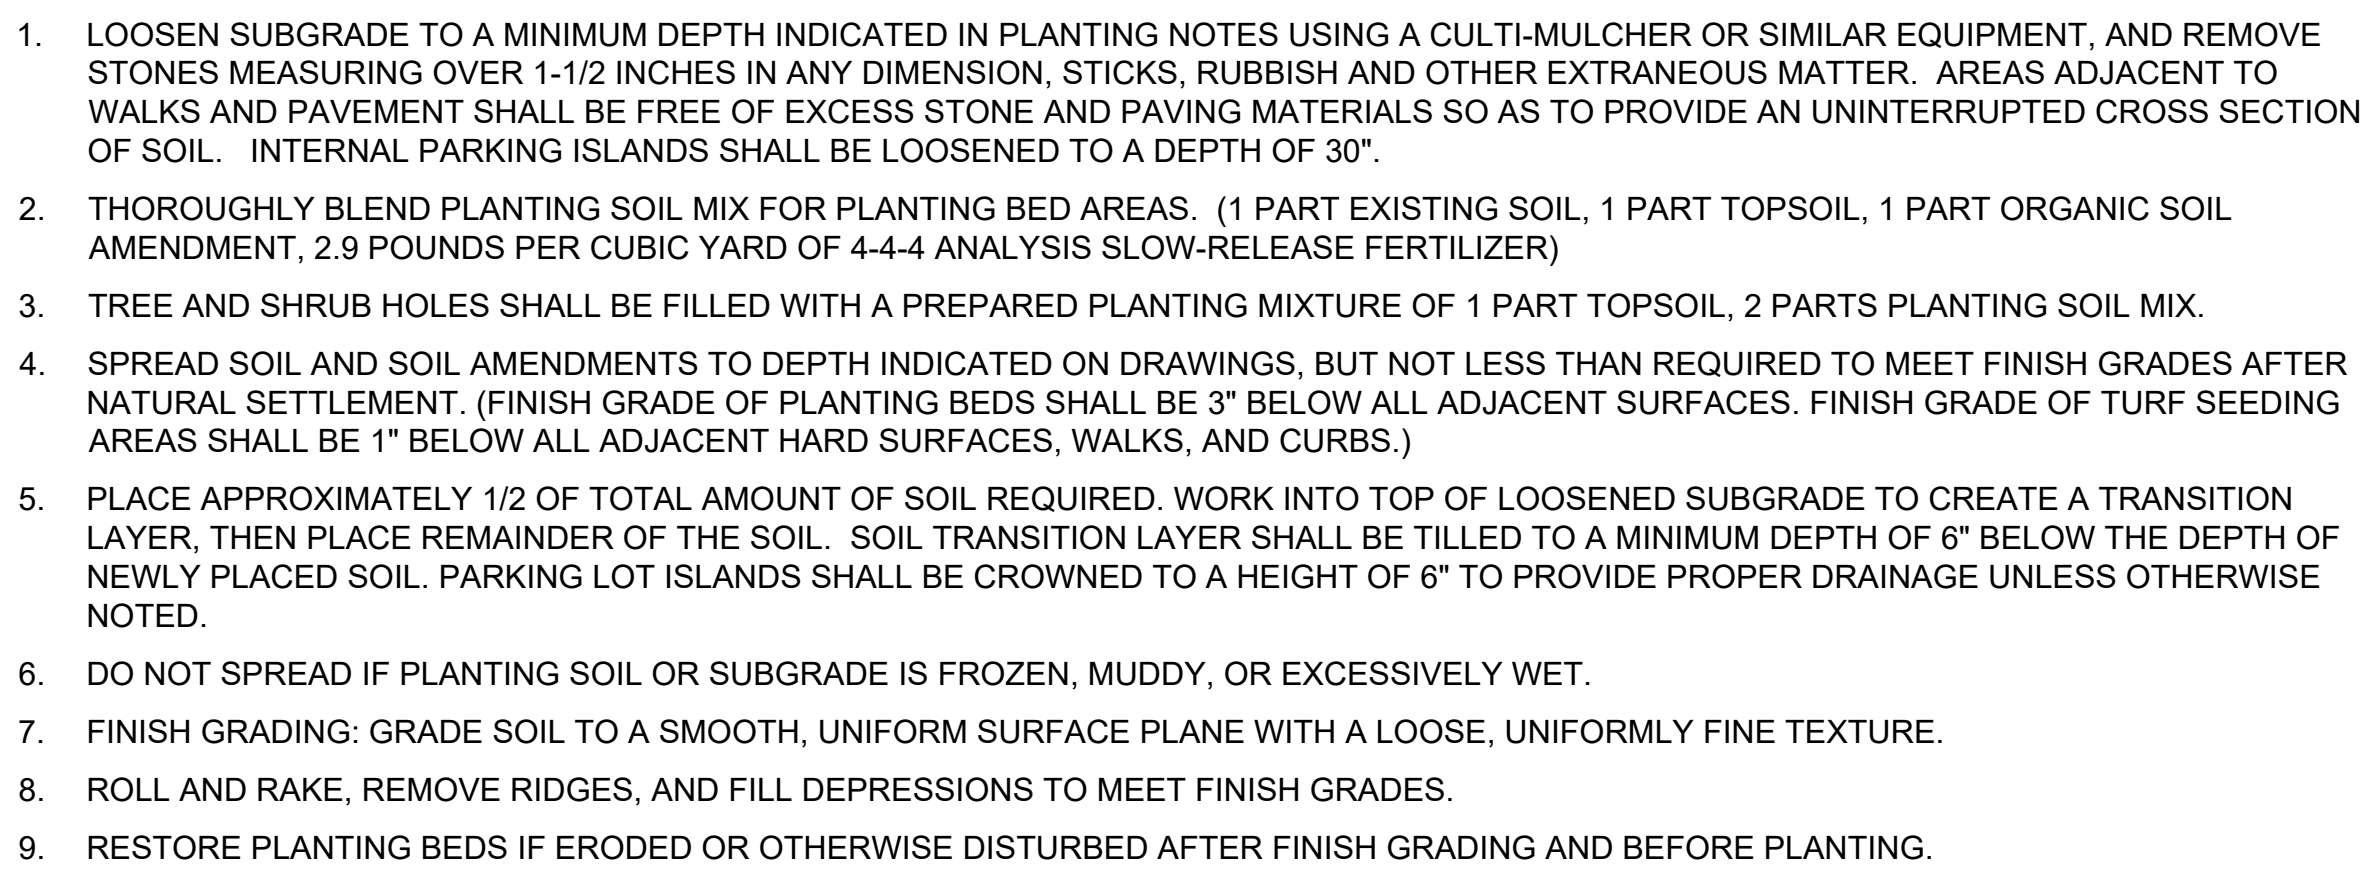


Diagram illustrating the cross-section of a turf installation. The layers shown are:

- TURF
- FINISHED GRADE
- STRAIGHT, CLEAN CUT THROUGH GRASS
- MULCH BED
- 45° ANGLE CUT BACK TO FINISHED GRADE OF MULCH BED

A vertical scale bar indicates a height of 4".

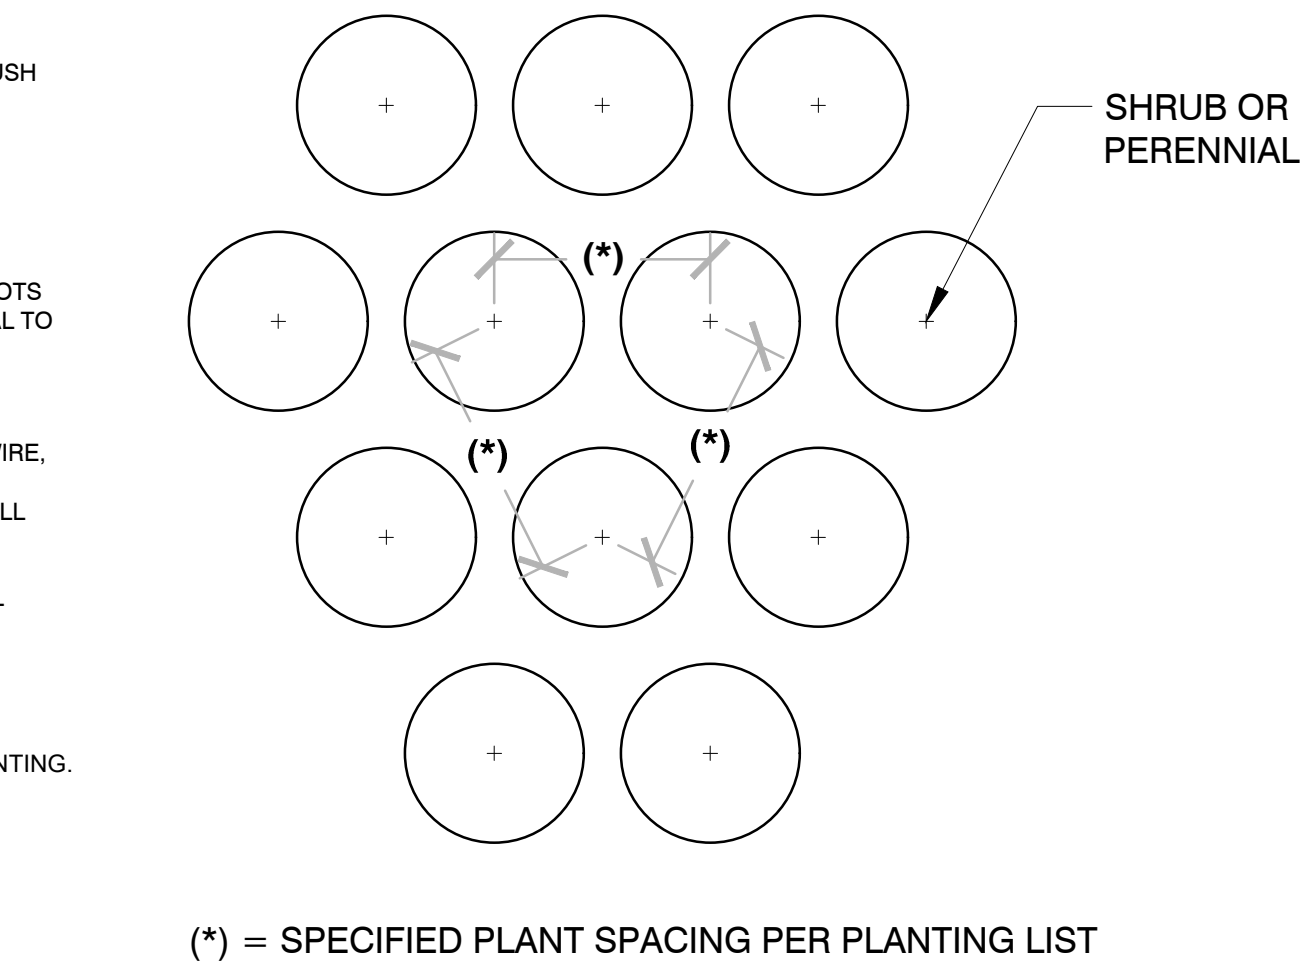

3/4" = 1'-0" 3293-03



CHICAGO OFFICE:
1051 E. MAIN ST. | SUITE 217
EAST DUNDEE, IL 60118
(847) 551-5300
CHICAGO | MILWAUKEE : NATIONWIDE

REG JOB No. 2283.00-IL
REG PM BDJ
START DATE 04/09/21
SCALE VARTES

REG JOB No. 2283.00-IL
REG PM BDJ
START DATE 04/09/21
SCALE VARTES

© COPYRIGHT 2021

LANDSCAPE GENERAL NOTES & DETAILS

