A.L.T.A. / A.C.S.M. LAND TITLE SURVEY

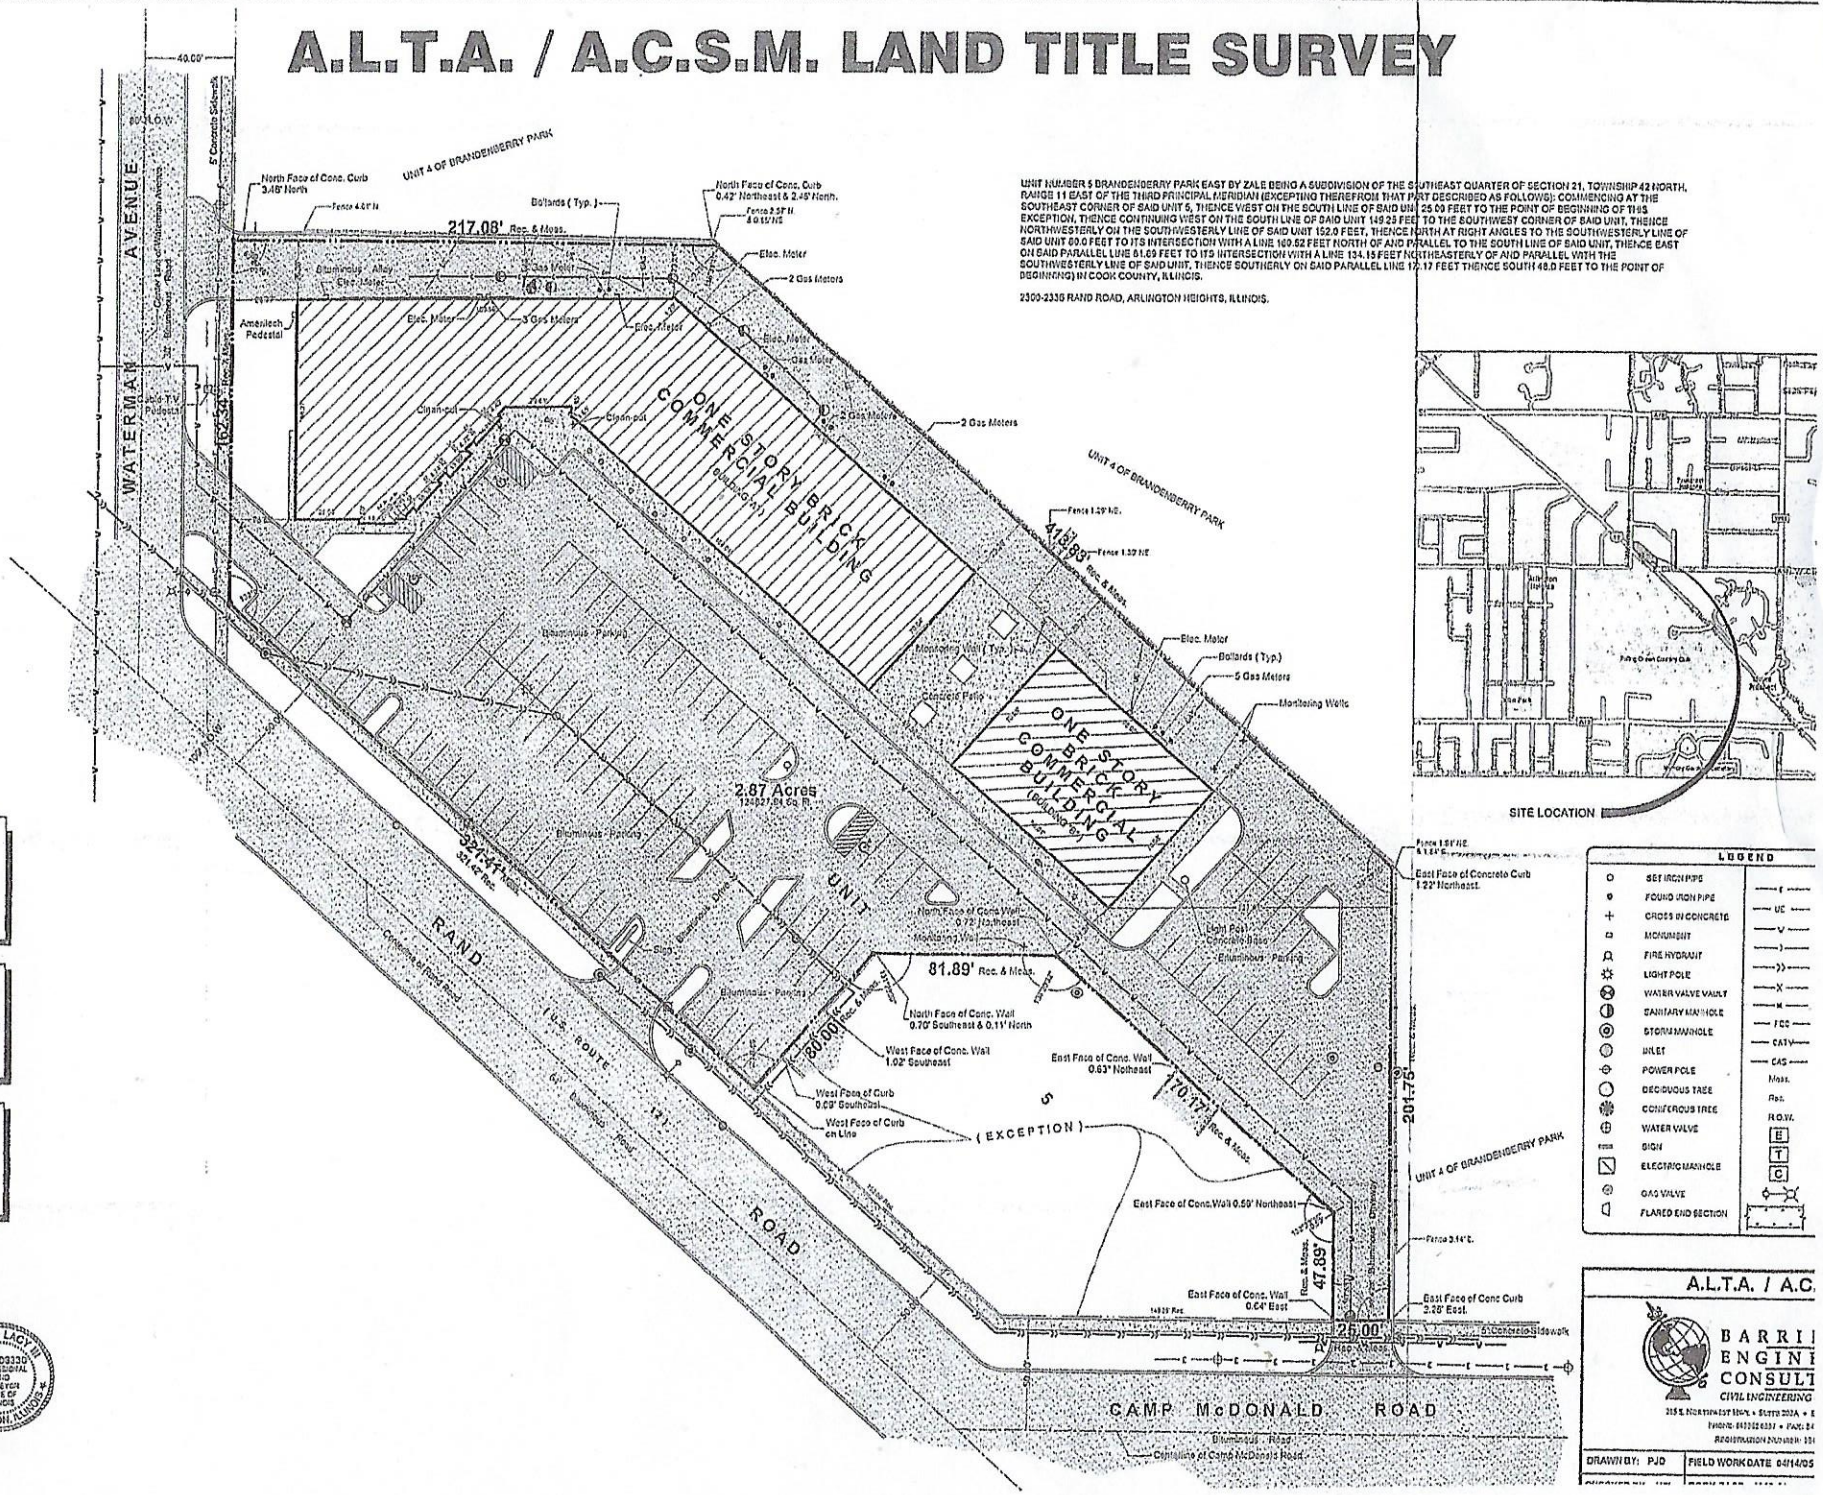

UNIT NUMBER 5 BRANDENBERRY PARK EAST BY ZALE BEING A SUBDIVISION OF THE SOUTHEAST QUARTER OF SECTION 21, TOWNSHIP 42 NORTH, RANGE 11 EAST OF THE THIRD PRINCIPAL MERIDIAN (EXCEPTING THEREFROM THAT PART DESCRIBED AS FOLLOWS): COMMENCING AT THE SOUTHEAST CORNER OF SAID UNIT 5, THENCE WEST ON THE SOUTH LINE OF SAID UNIT 25.00 FEET TO THE POINT OF BEGINNING OF THIS EXCEPTION, THENCE CONTINUING WEST ON THE SOUTH LINE OF SAID UNIT 149.23 FEET TO THE SOUTHWEST CORNER OF SAID UNIT, THENCE NORTHWESTERLY ON THE SOUTHWESTERLY LINE OF SAID UNIT 152.0 FEET, THENCE NORTH AT RIGHT ANGLES TO THE SOUTHWESTERLY LINE OF SAID UNIT 80.0 FEET TO ITS INTERSECTION WITH A LINE 160.62 FEET NORTH OF AND PARALLEL TO THE SOUTH LINE OF SAID UNIT, THENCE EAST ON SAID PARALLEL LINE 81.69 FEET TO ITS INTERSECTION WITH A LINE 134.15 FEET NORTHEASTERLY OF AND PARALLEL WITH THE SOUTHWESTERLY LINE OF SAID UNIT, THENCE SOUTHERLY ON SAID PARALLEL LINE 121.12 FEET THENCE SOUTH 48.0 FEET TO THE POINT OF BEGINNING) IN COOK COUNTY, ILLINOIS.

2300-2330 RAND ROAD, ARLINGTON HEIGHTS, ILLINOIS.

HOWN HEREON WERE TAKEN
* AVAILABLE RECORDS ON FILE.

PRINT AREA: BUILDING "A" 23,701.76 SQ. FT.
BUILDING "B" 6,720.71 SQ. FT.

IG: STANDARD = 115
HANDICAP = 3

7 ACRES (124,927.84 SQ. FT.)

- GK DEVELOPMENT, INC.
- BRANDENBERRY PLAZA LLC
- CHICAGO TITLE INSURANCE COMPANY

KEITH E. LACY III
035-003330
PROFESSIONAL LAND SURVEYOR
STATE OF ILLINOIS
BARRINGTON, ILLINOIS

KEITH E. LACY III, PE, PLS
PROFESSIONAL LAND SURVEYOR
ILLINOIS NO. 035-003330

A.L.T.A. / A.C.

BARRI
ENGINI
CONSULT
CIVIL ENGINEERING

DRAWN BY: PJD | FIELD WORK DATE 04/14/05