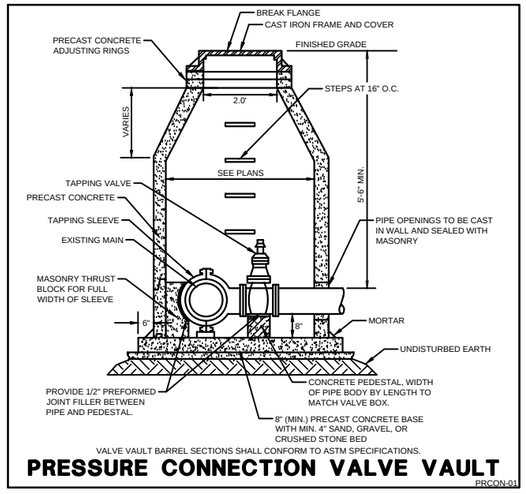

PRESSURE CONNECTION VALVE VAULT PRCON-01

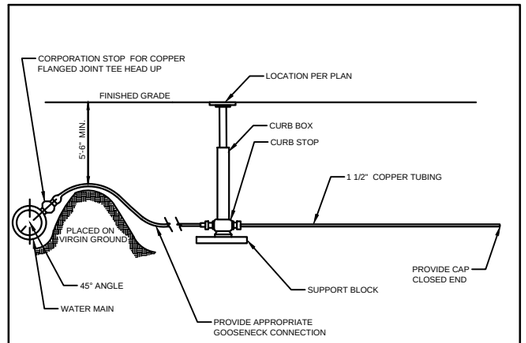

WATER SERVICE CONNECTION WATSV-02

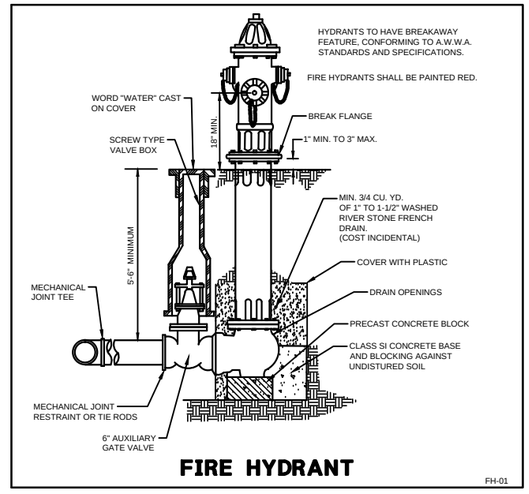

FIRE HYDRANT FH-01

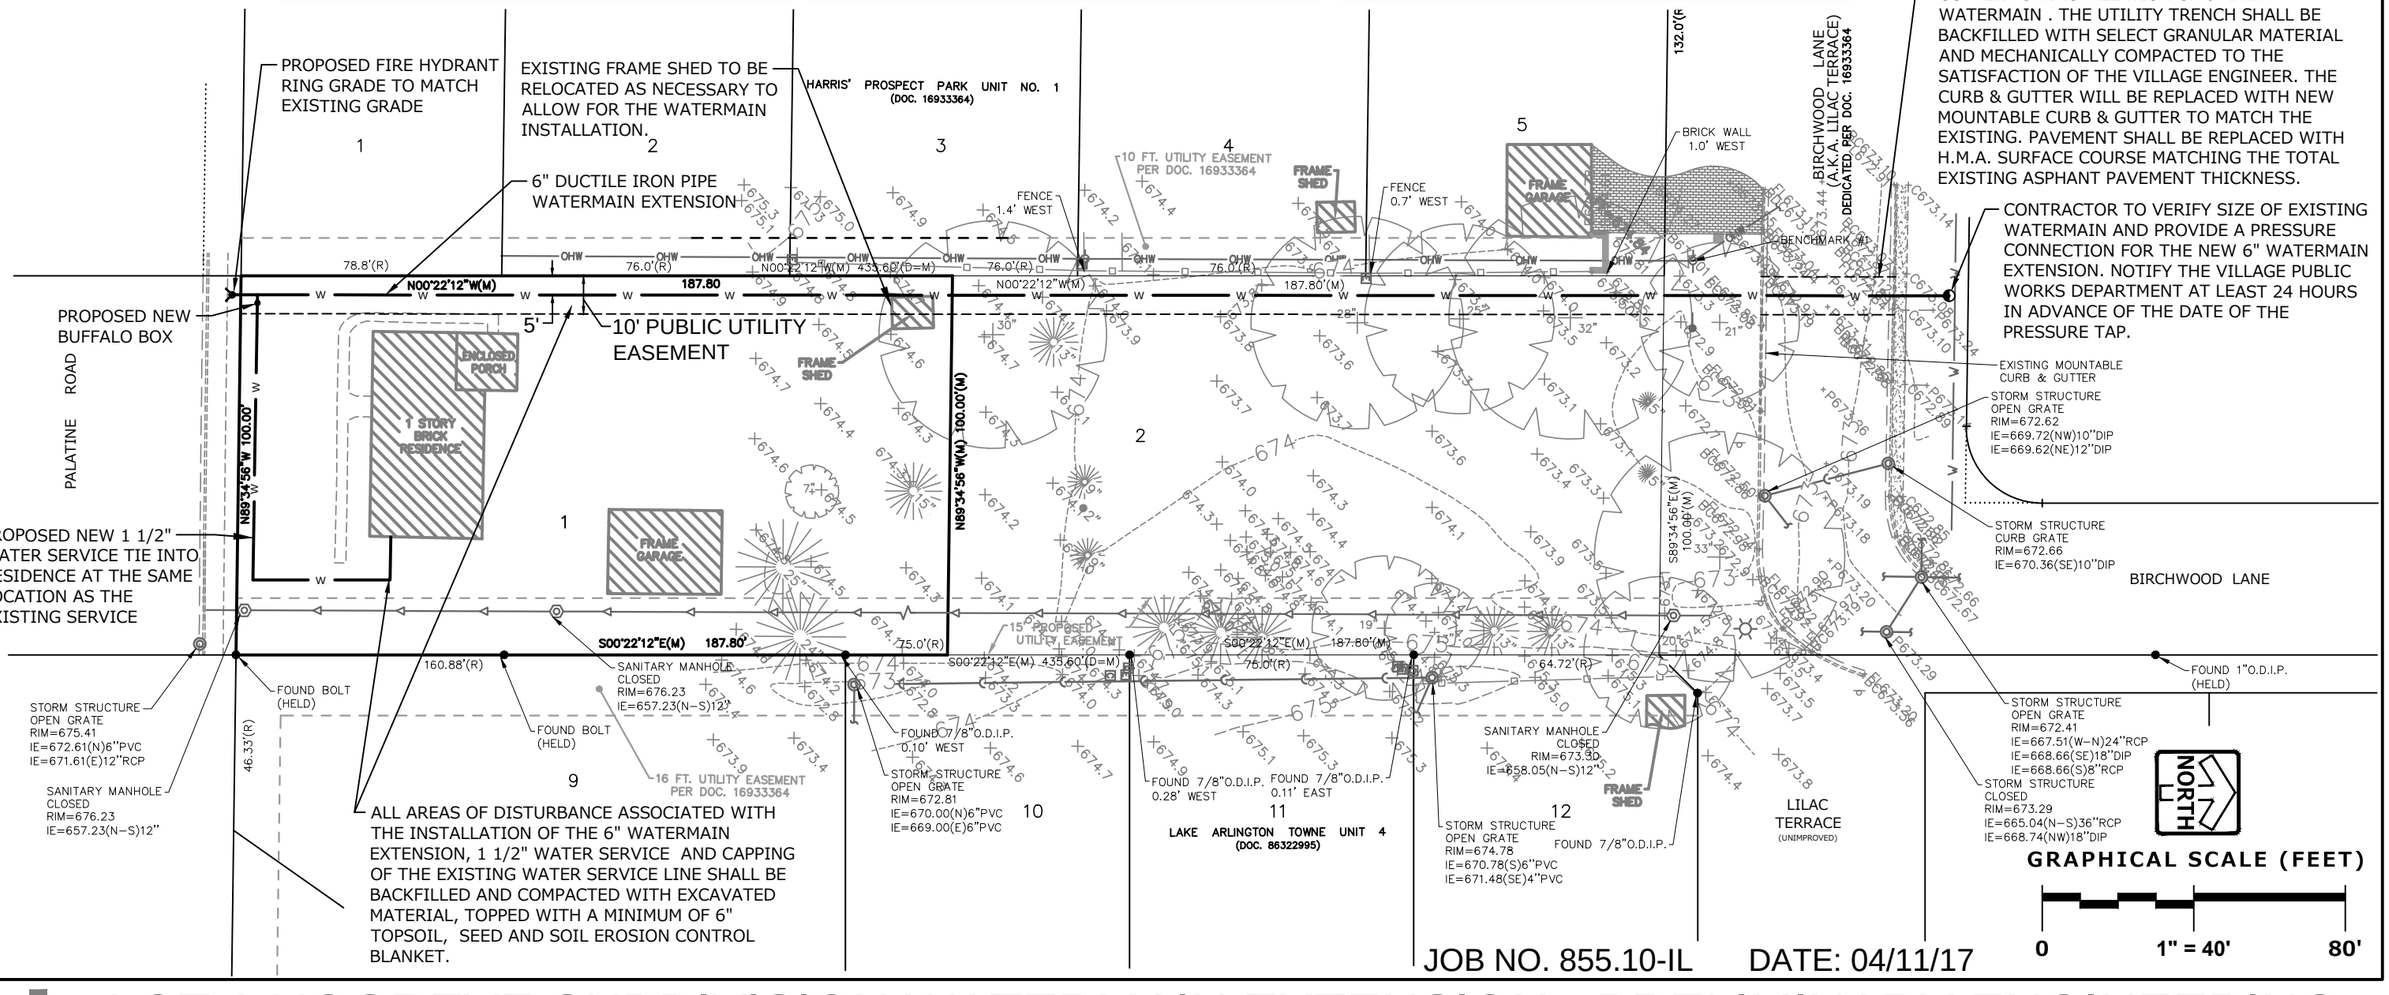

JOB NO. 855.10-IL DATE: 04/11/17

LOT 1 HOGREVE SUBDIVISION WATERMAIN EXTENSION - PRELIMINARY ENGINEERING

PINNACLE ENGINEERING GROUP
1051 E. MAIN STREET | SUITE 217 | EAST DUNDEE, IL 60118 | WWW.PINNACLE-ENGR.COM | CHICAGO @PINNACLE-ENGR.COM

PLAN | DESIGN | DELIVER